Preparation of Detailed Project Report for the Improvement of Outer Ring Road from KR Puram to Silk Board Junction

Bengaluru Smart Infrastructure Limited

Office of the Project Engineer-1, B-Smile, Room No.108,

1st Floor, Annexe-2 Building, N.R.Square, BBMP Bengaluru-560002

FINAL DETAILED PROJECT REPORT

"Development of Outer Ring Road to International Standards including Main Carriageway and Service Roads in Bangalore City"

VOLUME III DRAWINGS

PACKAGE - 02

Infra Support

Your Complete Engineering Partner

Infra Support Engineering Consultants Pvt. Ltd

An ISO 9001-2015 Certified Company

"Infra House", No. 456/1/1, Hennur Bande, Hennur - Bagalur Main Road, Kalyana Nagar, Bengaluru 560 043. ☎+91 91481 92837,

info@infrasupport.in, www.infrasupport.in

KEY MAP

KR Puram Junction

Package - 2
Start Point

Lowry Junction

Beniganahalli Junction

Benniganahalli
Metro Stn.

Baiyyappanahalli
Metro Stn.

Marthahalli Junction

Vathur Lake

Kadubeesanahalli

Package - 1
Start Point

Agara Junction

Package - 2
End Point

Iblur Junction

Package - 1
End Point

Silk Board Junction

HSR Layout Junction

N

Legend	
	Major Junctions
	ORR Package - 1
	ORR Package - 2
	Cross Road Improvement

SI NO.	DESCRIPTION	REVISION.	BY	DATE

CLIENT :

Bengaluru Smart Infrastructure Limited
Office of the Project Engineer-1, B-Smile,
Room No.108, 1st Floor, Annexe-2 Building,
N.R.Square, BBMP Bengaluru-560002

CONSULTANT:

Infra Support
Your Complete Engineering Partner

INFRA SUPPORT ENGINEERING CONSULTANTS PVT. LTD.
An ISO 9001-2015 Certified Company
"Infra House", #456/11/1, Hennur Bande,
Hennur Bagalur Main Road, Kalyan Nagar,
Bangalore - 560 043.
Phone: +91 80 25421364
Email:info@infrasupport.in www.infrasupport.in

PROJECT:	Preparation of Detailed Project Report for the Improvement of Outer Ring Road from KR Puram to Silk Board Junction (17.01Km)
TITLE :	KEYMAP ORR
DATE : Feb - 2026	DRG. NO. : IS \ 2513 \ HIG \ KM - 01
SHEET	01 of 01

TYPICAL CROSS SECTIONS

TCS SCHEDULE

Sl. No	Chainage, kms		Length,m	TCS	Description
	From	To			
From KR Puram to Ibloor Junction					
1	0+000	0+340	340	TCS-01	At Metro station reach
2	0+340	0+800	460	TCS-05	At Single Flyover reach
3	0+800	1+300	500	TCS-02	At regular reaches with service road
4	1+300	1+430	130	TCS-01	At Metro station reach
5	1+430	1+480	50	TCS-02	At regular reaches with service road
6	1+480	2+020	540	TCS-04	At Dual Flyover reach
7	2+020	2+350	330	TCS-02	At regular reaches with service road
8	2+350	2+490	140	TCS-01	At Metro station reach
9	2+490	2+900	410	TCS-02	At regular reaches with service road
10	2+900	3+600	700	TCS-05	At Single Flyover reach
11	3+600	3+760	160	TCS-01	At Metro station reach
12	3+760	4+580	820	TCS-02	At regular reaches with service road
13	4+580	4+640	60	TCS-01	At Metro station reach
14	4+640	5+600	960	TCS-02	At regular reaches with service road
15	5+600	6+200	600	TCS-03	At Underpass reach
16	6+200	7+230	1030	TCS-02	At regular reaches with service road
17	7+230	7+350	120	TCS-01	At Metro station reach
18	7+350	7+800	450	TCS-02	At regular reaches with service road
19	7+800	8+310	510	TCS-03	At Underpass reach
20	8+310	9+090	780	TCS-02	At regular reaches with service road
21	9+090	9+250	160	TCS-01	At Metro station reach
22	9+250	9+880	630	TCS-04	At Dual Flyover reach
23	9+880	10+000	120	TCS-02	At regular reaches with service road
24	10+000	10+140	140	TCS-01	At Metro station reach
25	10+140	10+180	40	TCS-02	At regular reaches with service road
26	10+180	10+840	660	TCS-04	At Dual Flyover reach
27	10+840	11+570	730	TCS-02	At regular reaches with service road
Total Length, Km			**11.57**		

SI NO.	DESCRIPTION	REVISION.	BY	DATE

RELEASED FOR

- ☐ Draft Detailed Project Report
- ▨ Detailed Project Report
- ☐ TENDER

CLIENT :

Bengaluru Smart Infrastructure Limited
Office of the Project Engineer-1, B-Smile,
Room No.108, 1st Floor, Annexe-2 Building,
N.R.Square, BBMP Bengaluru-560002

CONSULTANT:
Infra Support
Your Complete Engineering Partner
INFRA SUPPORT ENGINEERING CONSULTANTS PVT. LTD
An ISO 9001-2015 Certified Company
Infra House, #456/11/1, Hennur Bande,
Hennur Bagalur Main Road, Kalyan Nagar,
Bangalore - 560 043.
Phone: +91 91 48192837
Email: info@infrasupport.in www.infrasupport.in

PROJECT: Development of Outer Ring Road to International Standards including Main Carriageway and Service Roads in Bangalore City

TITLE : Typical Cross Section

DATE : Feb - 2026 | DRG. NO. : IS \ 2513 \ HIG \ TCS- 1 | SHEET 1 of 1

Drawing is A2 size Printed on A3 size

\\192.168.2.207\designs\Project\OPS PROJECT\30. BSMP CNR to Silk Board\Drawings\dgn sheet.dwg

PLAN

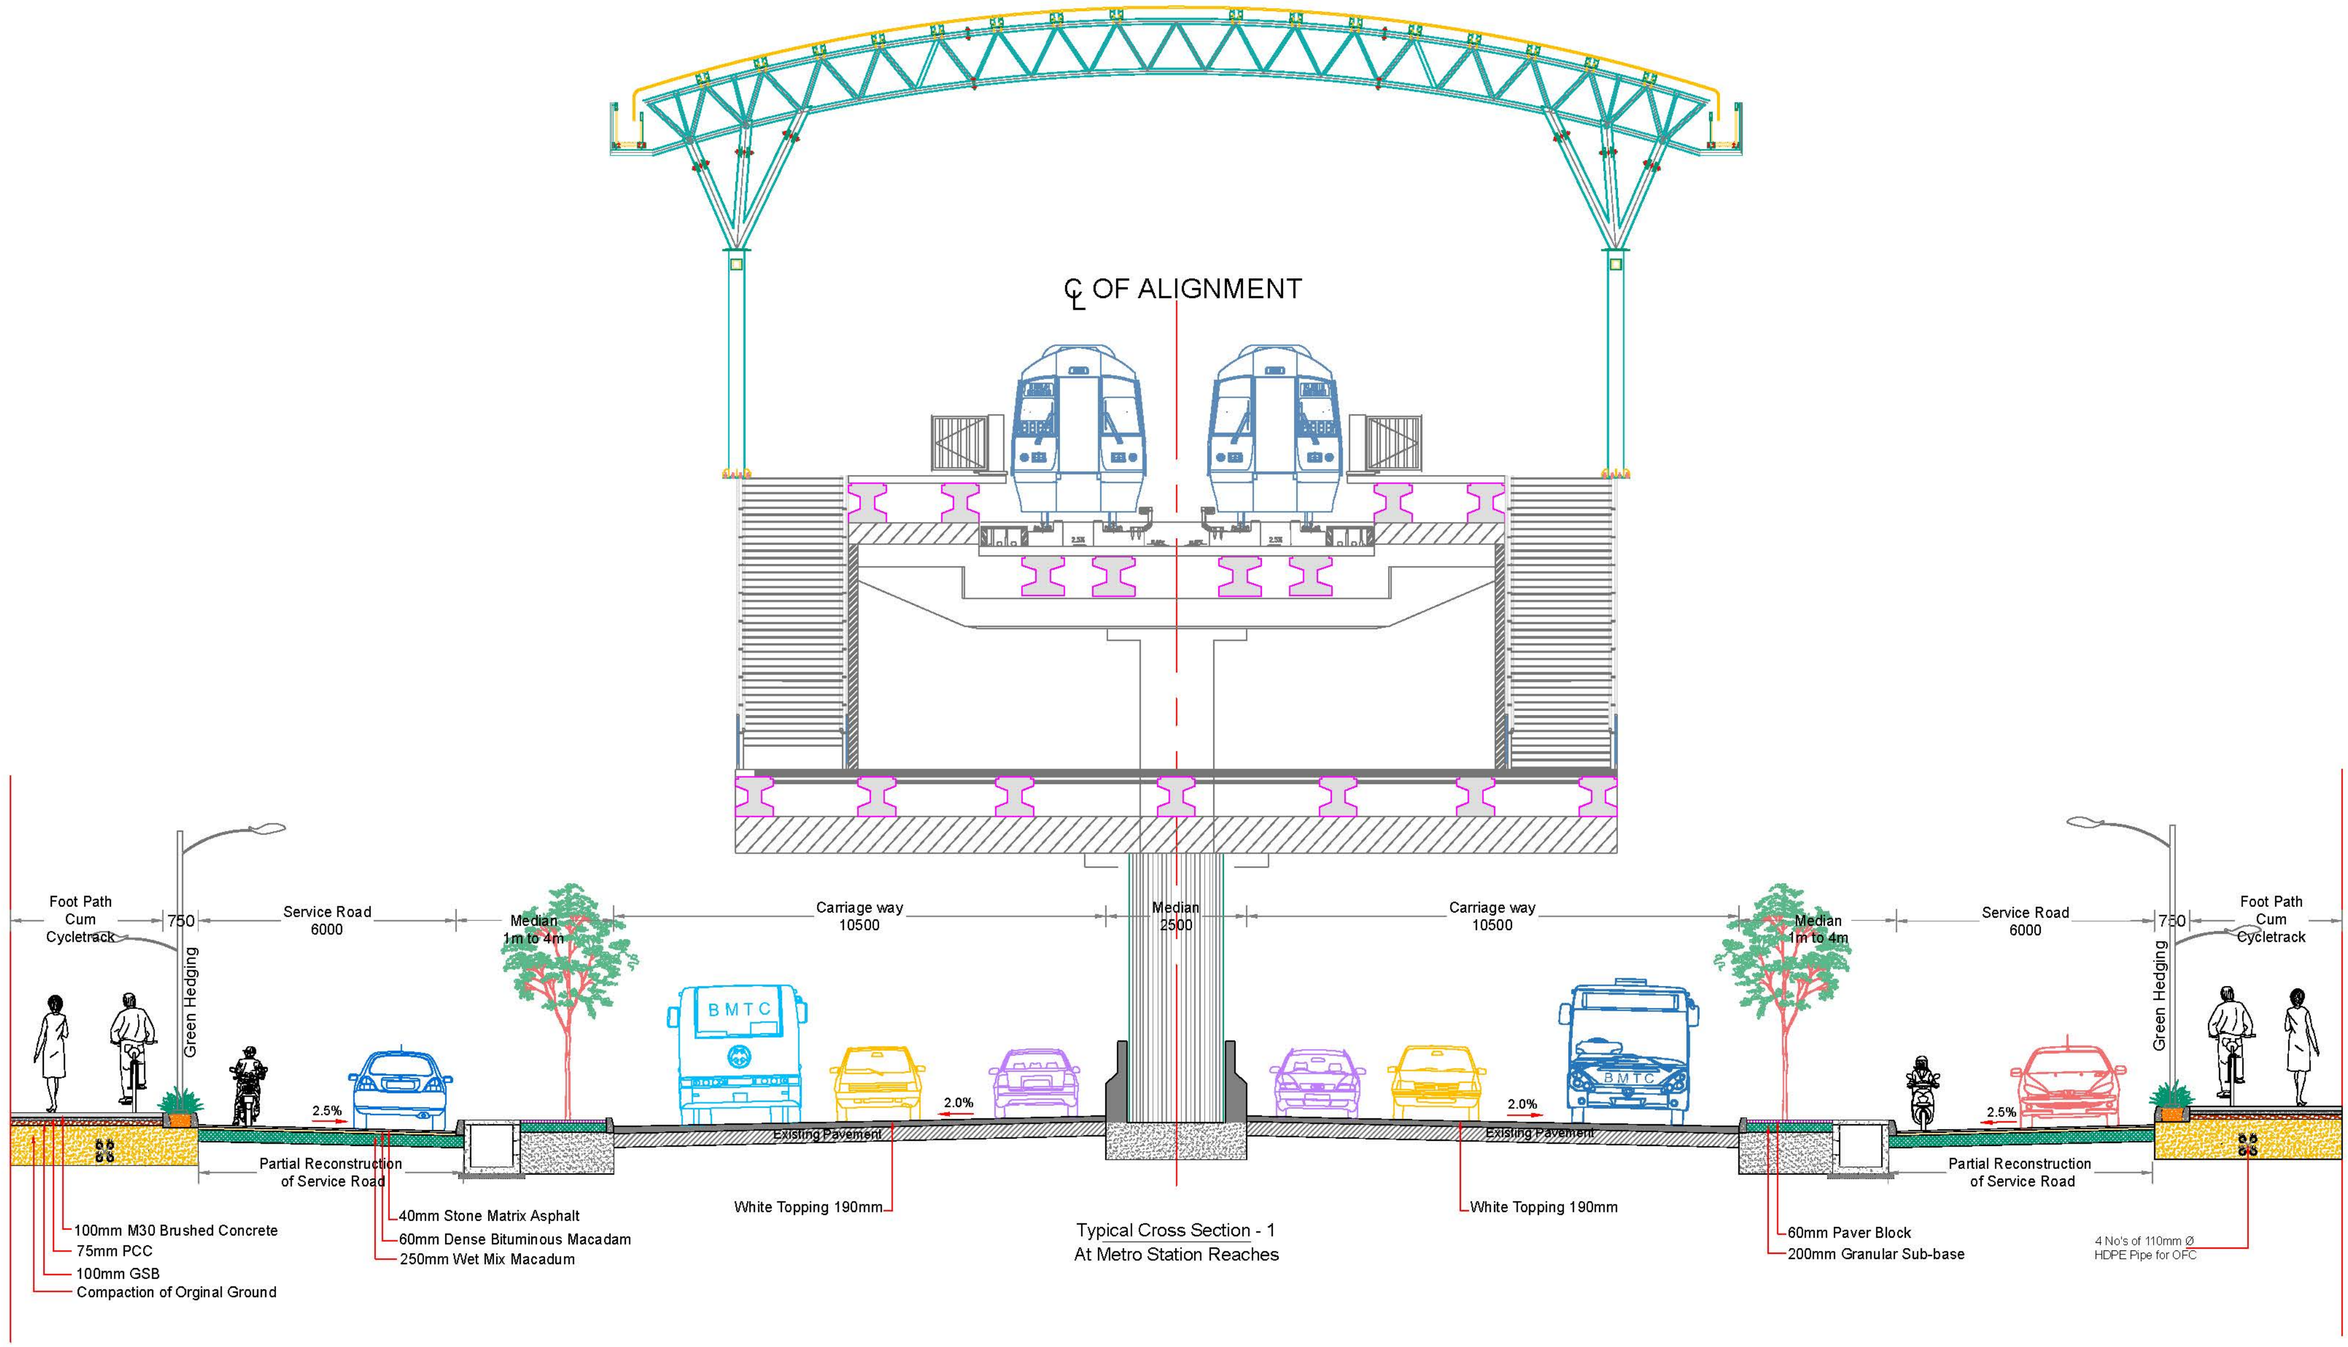

Typical Cross Section - 1
At Metro Station Reaches

SI NO.	DESCRIPTION	REVISION.	BY	DATE

RELEASED FOR
- ☐ Draft Detailed Project Report
- ▨ Detailed Project Report
- ☐ TENDER

CLIENT :

Bengaluru Smart Infrastructure Limited
Office of the Project Engineer-1, B-Smile,
Room No.108, 1st Floor, Annexe-2 Building,
N.R.Square, BBMP Bengaluru-560002

CONSULTANT:
Infra Support
Your Complete Engineering Partner
INFRA SUPPORT ENGINEERING CONSULTANTS PVT. LTD.
An ISO 9001-2015 Certified Company
Infra House, #456/11/1, Hennur Bande,
Hennur Bagalur Main Road, Kalyan Nagar,
Bangalore - 560 043.
Phone: +91 91 48192837
Email: info@infrasupport.in www.infrasupport.in

PROJECT: Development of Outer Ring Road to International Standards including Main Carriageway and Service Roads in Bangalore City

TITLE : Typical Cross Section

DATE : Mar - 2026 | DRG. NO. : IS \ 2513 \ HIG \ TCS- 1 | SHEET 1 of 4

Drawing is A2 size Printed on A3 size

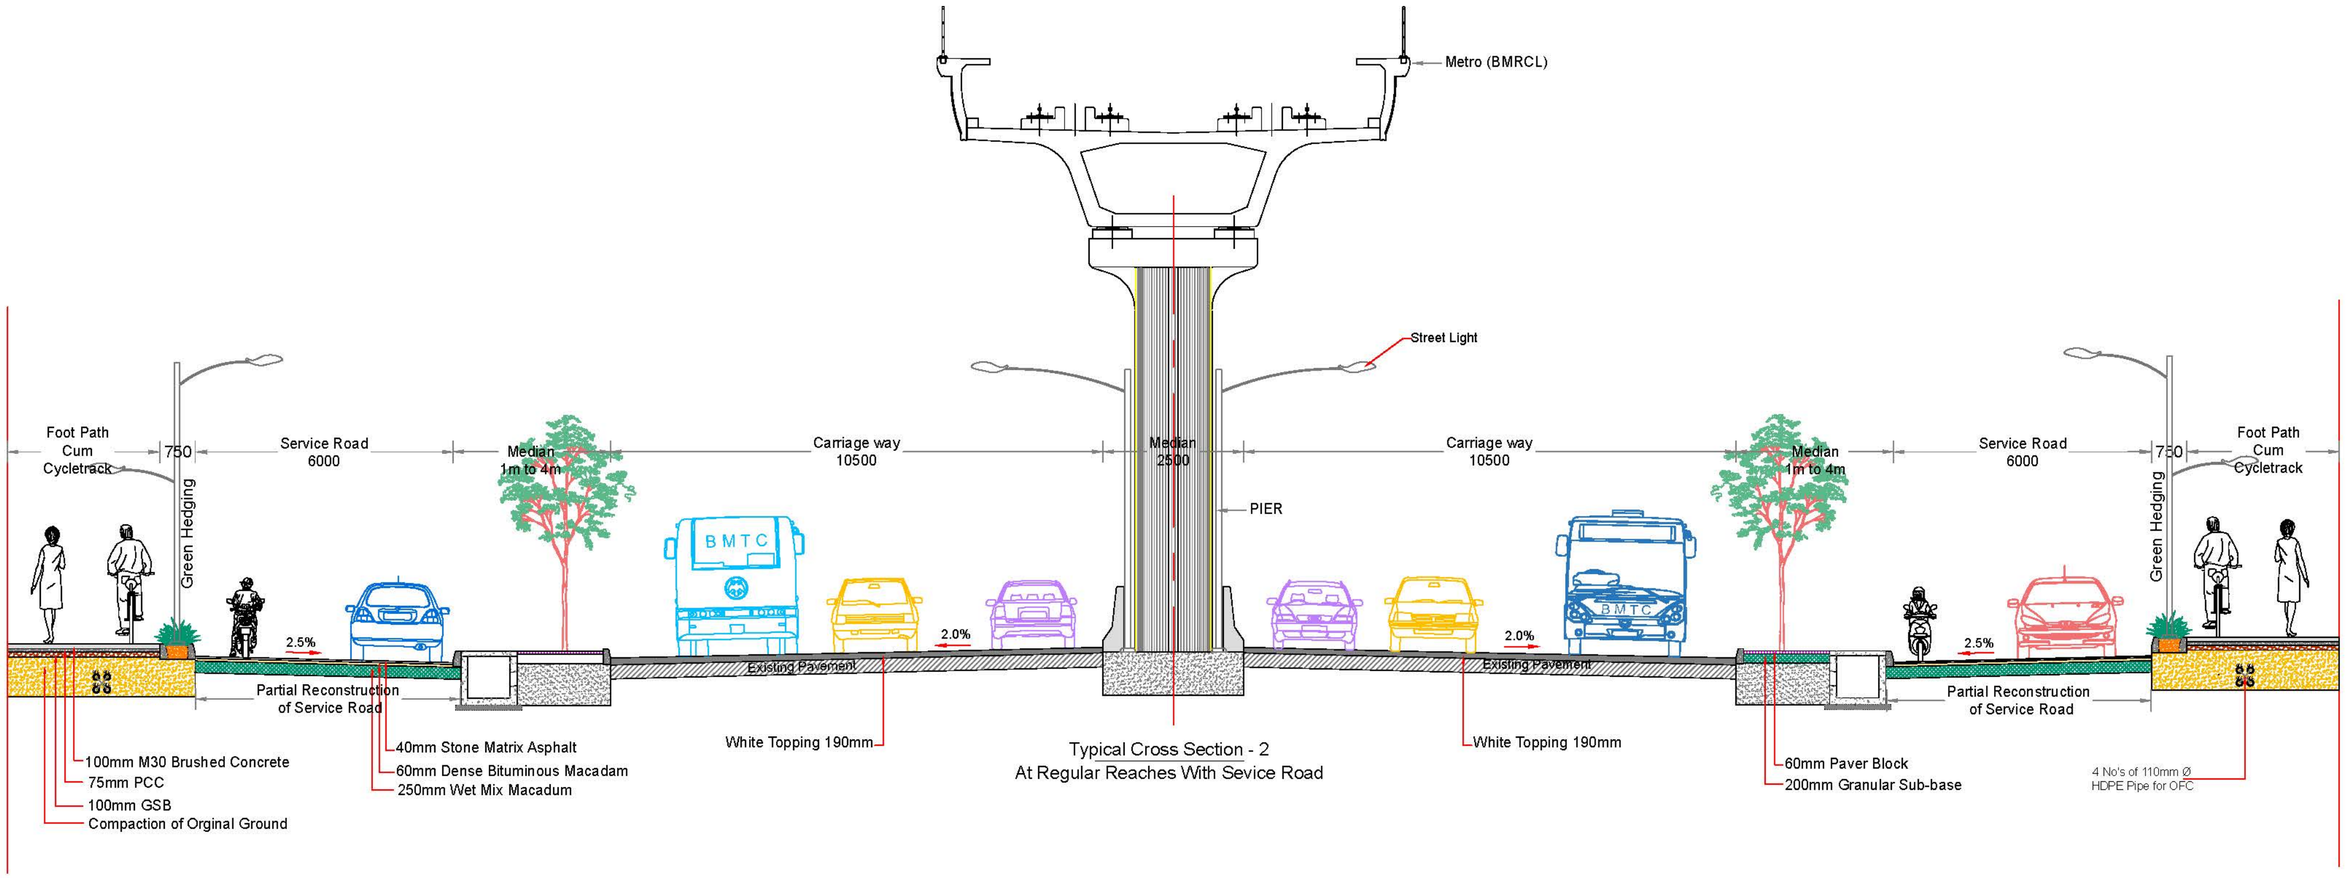

Typical Cross Section - 2
At Regular Reaches With Sevice Road

SI NO.	DESCRIPTION	REVISION.	BY	DATE

RELEASED FOR
- ☐ Draft Detailed Project Report
- ▩ Detailed Project Report
- ☐ TENDER

CLIENT :

Bengaluru Smart Infrastructure Limited
Office of the Project Engineer-1, B-Smile,
Room No.108, 1st Floor, Annexe-2 Building,
N.R.Square, BBMP Bengaluru-560002

CONSULTANT:
Infra Support
Your Complete Engineering Partner
INFRA SUPPORT ENGINEERING CONSULTANTS PVT. LTD.
An ISO 9001-2015 Certified Company
Infra House, #456/11/1, Hennur Bande,
Hennur Bagalur Main Road, Kalyan Nagar,
Bangalore - 560 043.
Phone: +91 91 48192837
Email: info@infrasupport.in www.infrasupport.in

PROJECT: Development of Outer Ring Road to International Standards including Main Carriageway and Service Roads in Bangalore City

TITLE : Typical Cross Section

DATE : Mar - 2026 | DRG. NO. : IS \ 2513 \ HIG \ TCS- 2 | SHEET 2 of 4

Drawing is A2 size Printed on A3 size

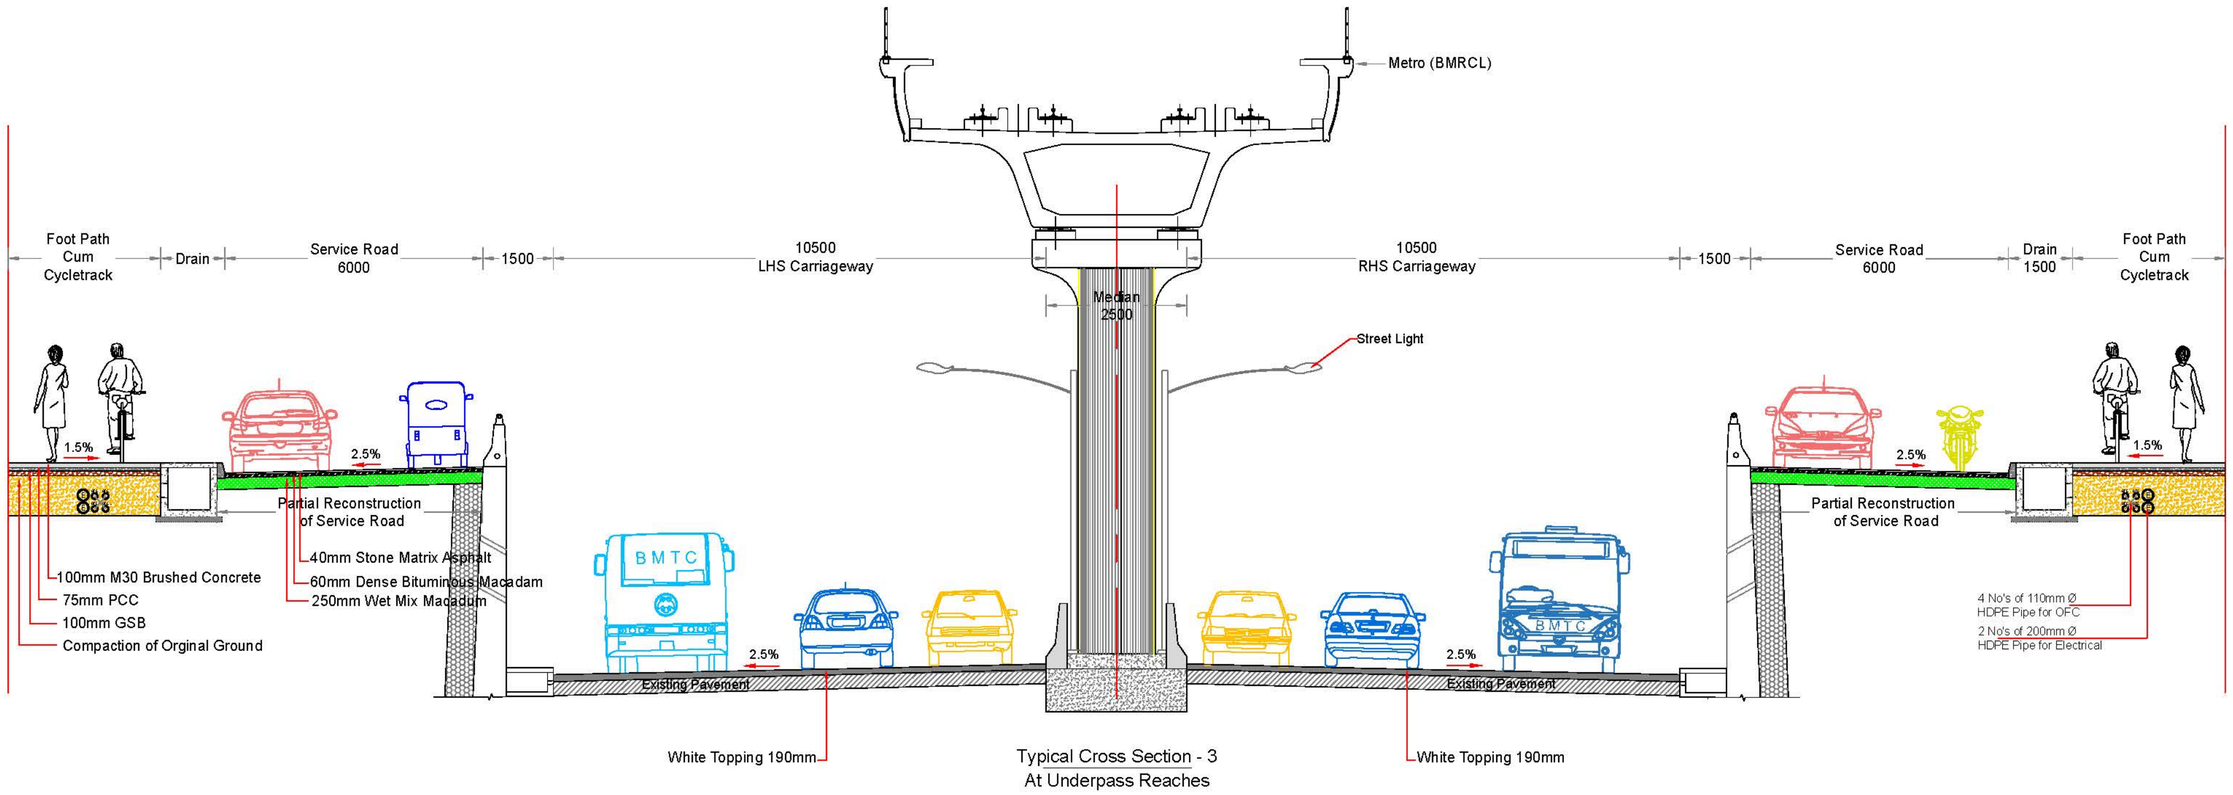

Typical Cross Section - 3
At Underpass Reaches

SI NO.	DESCRIPTION	REVISION.	BY	DATE

RELEASED FOR
- ☐ Draft Detailed Project Report
- ▩ Detailed Project Report
- ☐ TENDER

CLIENT:

Bengaluru Smart Infrastructure Limited
Office of the Project Engineer-1, B-Smile,
Room No.108, 1st Floor, Annexe-2 Building,
N.R.Square, BBMP Bengaluru-560002

CONSULTANT:

Infra Support
Your Complete Engineering Partner

INFRA SUPPORT ENGINEERING CONSULTANTS PVT. LTD.
An ISO 9001-2015 Certified Company
Infra House, #456/11/1, Hennur Bande,
Hennur Bagalur Main Road, Kalyan Nagar,
Bangalore - 560 043.
Phone: +91 91 48192837
Email: info@infrasupport.in www.infrasupport.in

PROJECT: Development of Outer Ring Road to International Standards including Main Carriageway and Service Roads in Bangalore City

TITLE: Typical Cross Section

DATE : Mar - 2026 | DRG. NO. : IS \ 2513 \ HIG \ TCS- 3 | SHEET 3 of 5

Drawing is A2 size Printed on A3 size

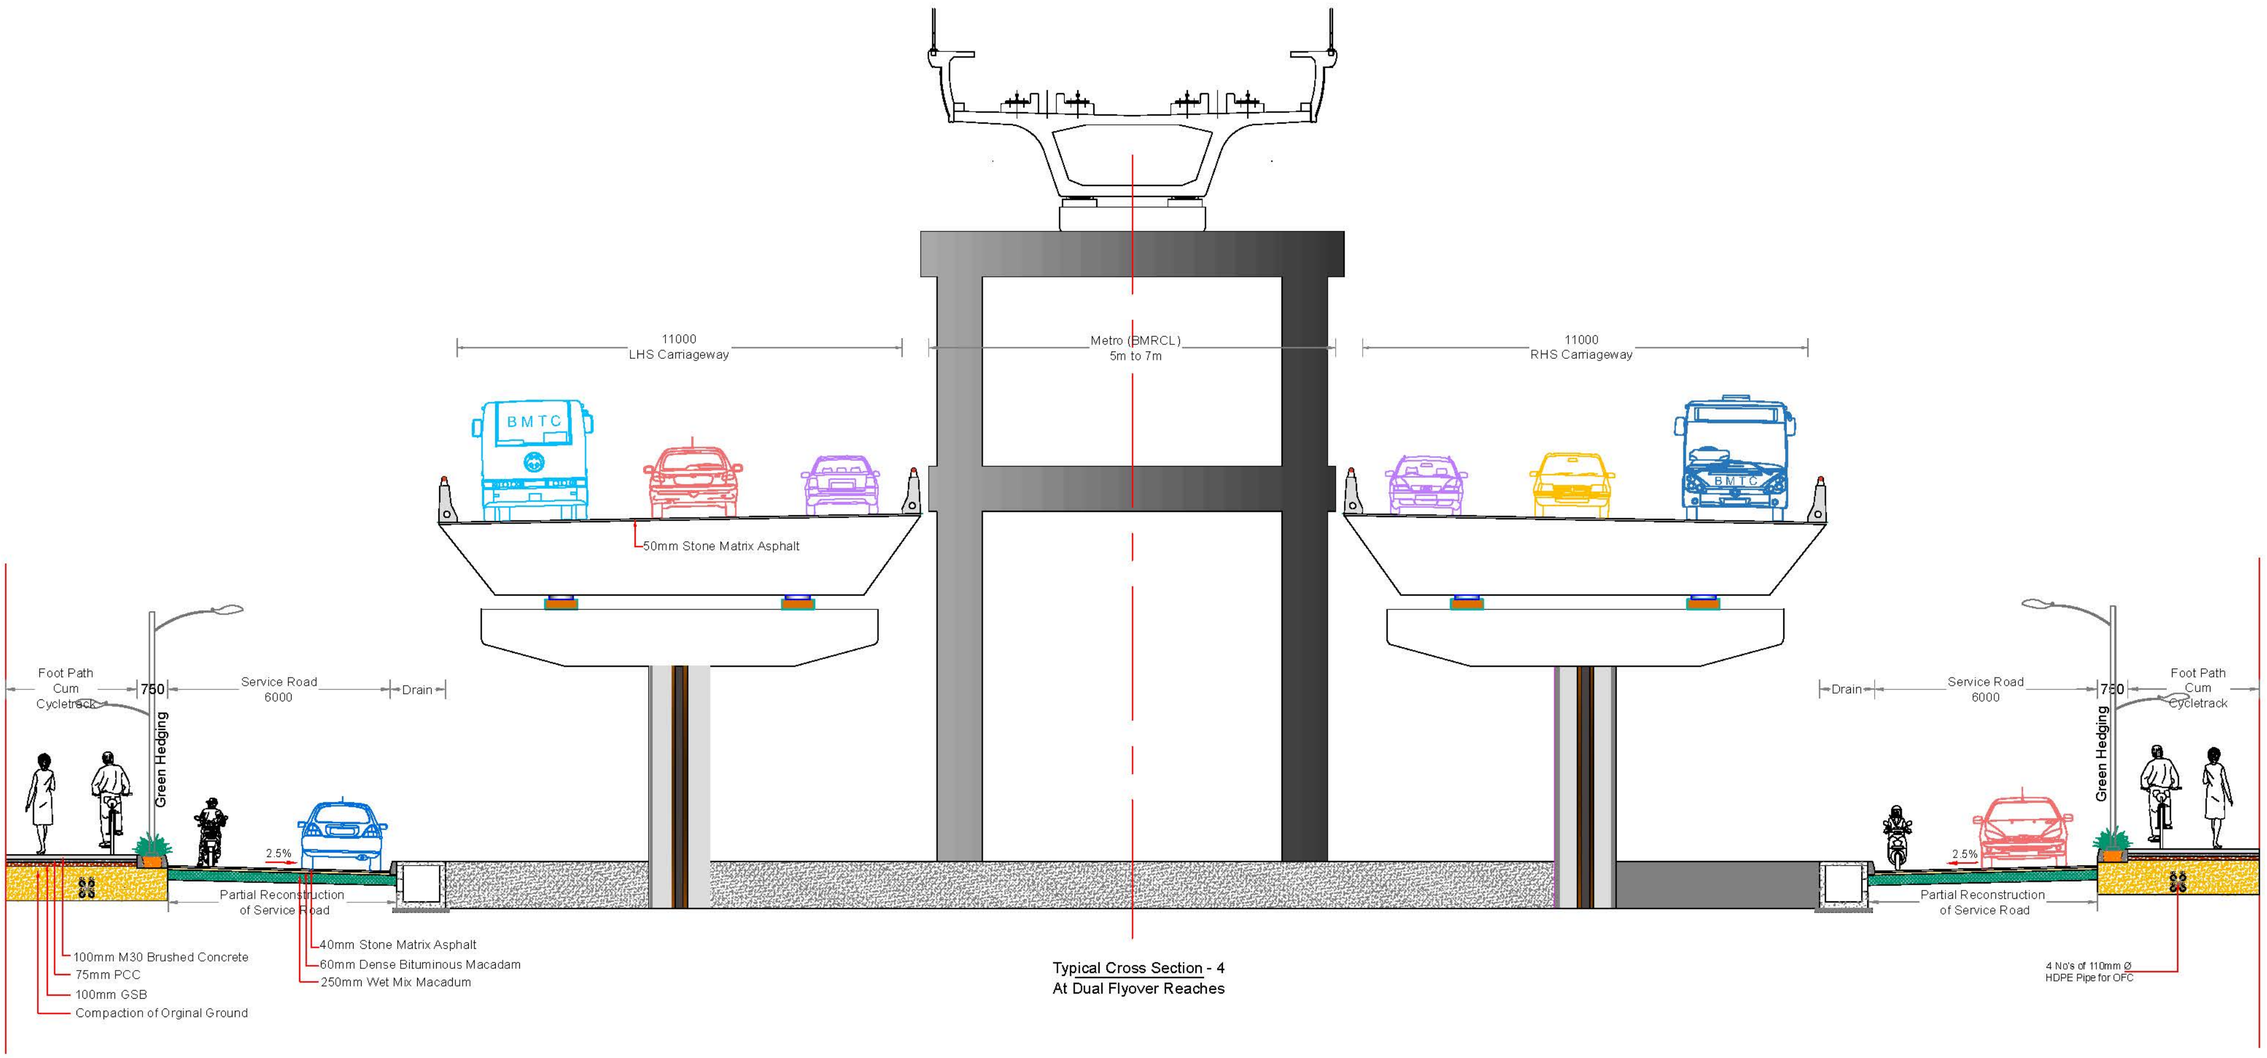

Typical Cross Section - 4
At Dual Flyover Reaches

SI NO.	DESCRIPTION	REVISION.	BY	DATE

RELEASED FOR
- ☐ Draft Detailed Project Report
- ▨ Detailed Project Report
- ☐ TENDER

CLIENT :

Bengaluru Smart Infrastructure Limited
Office of the Project Engineer-1, B-Smile,
Room No.108, 1st Floor, Annexe-2 Building,
N.R.Square, BBMP Bengaluru-560002

CONSULTANT:

Infra Support
Your Complete Engineering Partner

INFRA SUPPORT ENGINEERING CONSULTANTS PVT. LTD
An ISO 9001-2015 Certified Company
Infra House, #456/11/1, Hennur Bande,
Hennur Bagalur Main Road, Kalyan Nagar,
Bangalore - 560 043.
Phone: +91 91 48192837
Email: info@infrasupport.in www.infrasupport.in

PROJECT: Development of Outer Ring Road to International Standards including Main Carriageway and Service Roads in Bangalore City

TITLE : Typical Cross Section

DATE : Mar - 2026 | DRG. NO. : IS \ 2513 \ HIG \TCS- 3 | SHEET 3 of 4

Drawing is A2 size Printed on A3 size

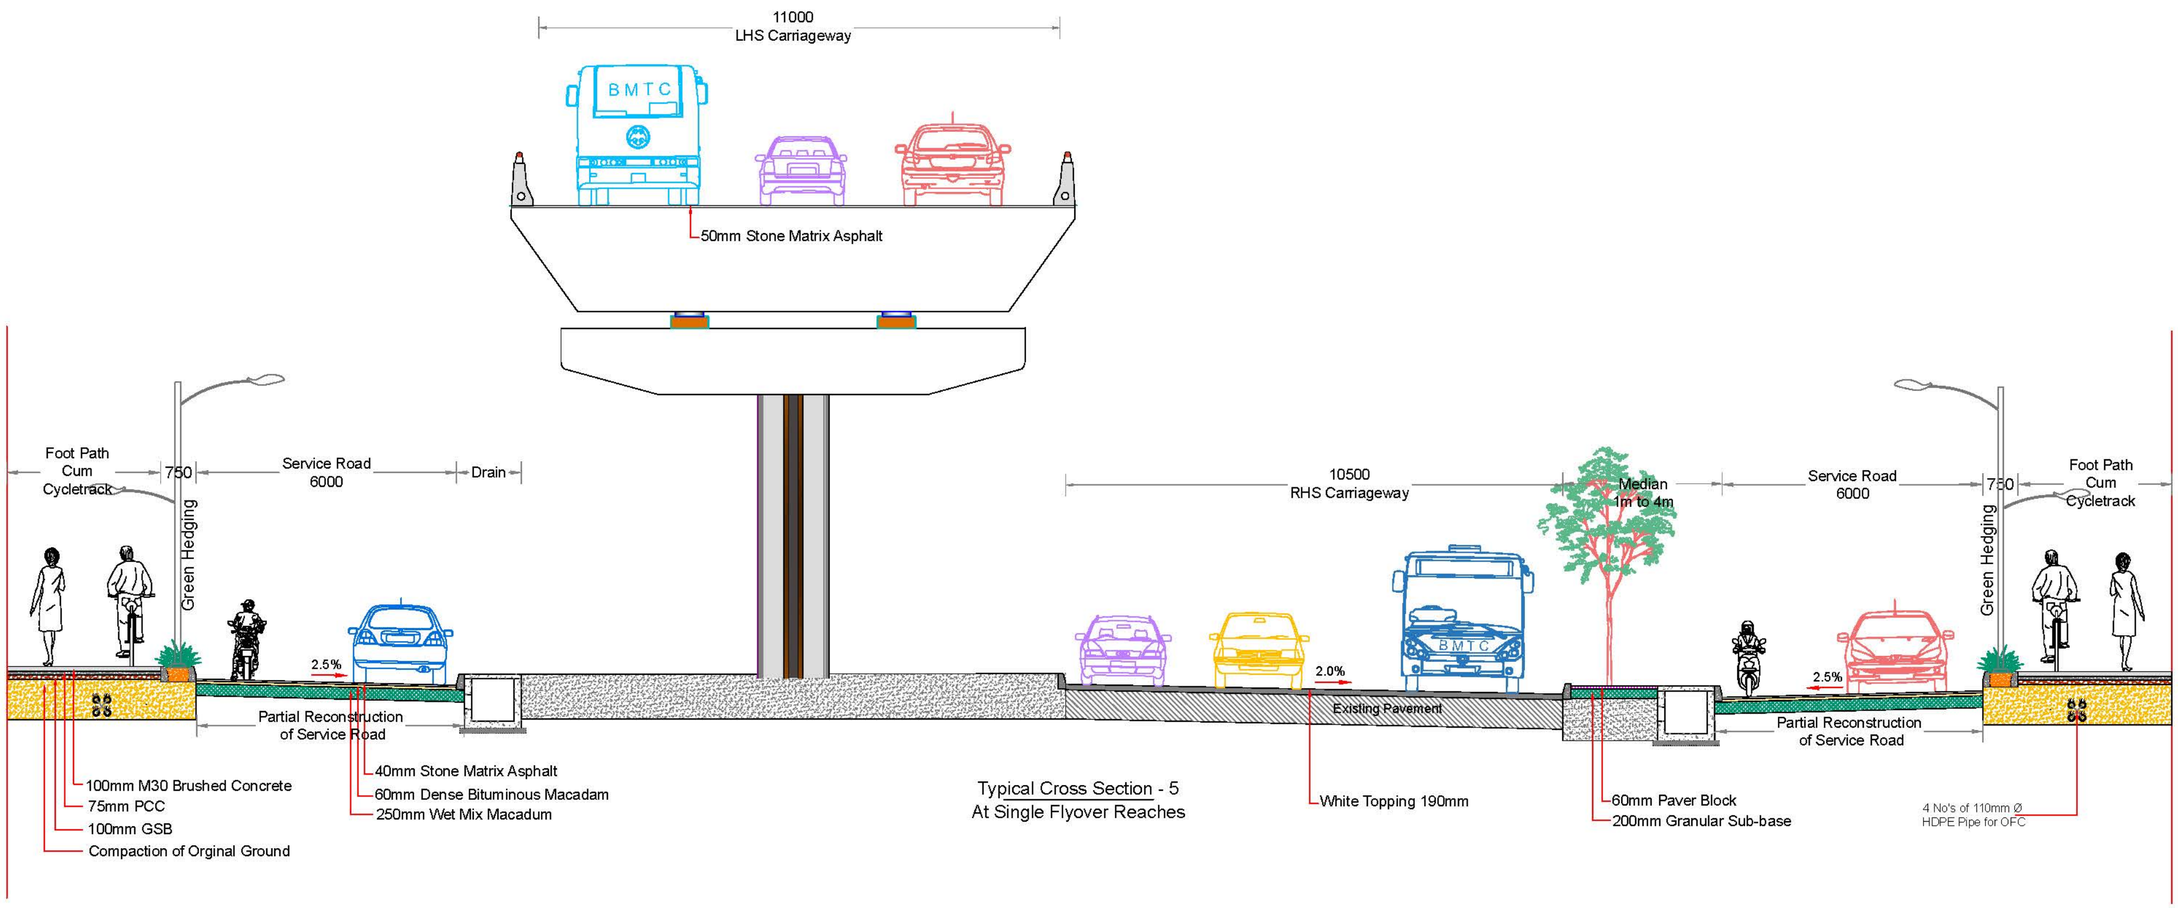

Typical Cross Section - 5
At Single Flyover Reaches

SI NO.	DESCRIPTION	REVISION.	BY	DATE

RELEASED FOR
- ☐ Draft Detailed Project Report
- ▨ Detailed Project Report
- ☐ TENDER

CLIENT :

Bengaluru Smart Infrastructure Limited
Office of the Project Engineer-1, B-Smile,
Room No.108, 1st Floor, Annexe-2 Building,
N.R.Square, BBMP Bengaluru-560002

CONSULTANT:

Infra Support
Your Complete Engineering Partner

INFRA SUPPORT ENGINEERING CONSULTANTS PVT. LTD
An ISO 9001-2015 Certified Company
Infra House, #456/11/1, Hennur Bande,
Hennur Bagalur Main Road, Kalyan Nagar,
Bangalore - 560 043.
Phone: +91 91 48192837
Email: info@infrasupport.in www.infrasupport.in

PROJECT: Development of Outer Ring Road to International Standards including Main Carriageway and Service Roads in Bangalore City

TITLE : Typical Cross Section

DATE : Mar - 2026 | DRG. NO. : IS \ 2513 \ HIG \ TCS - 4 | SHEET 4 of 4

Drawing is A2 size Printed on A3 size

KR PURAM

IBLUR

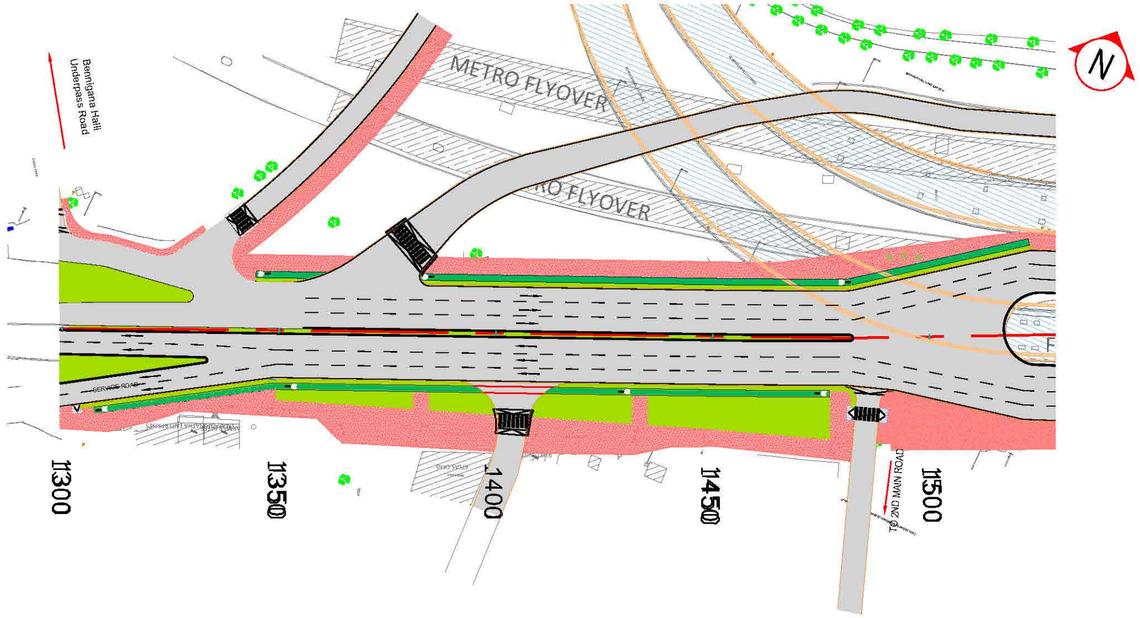

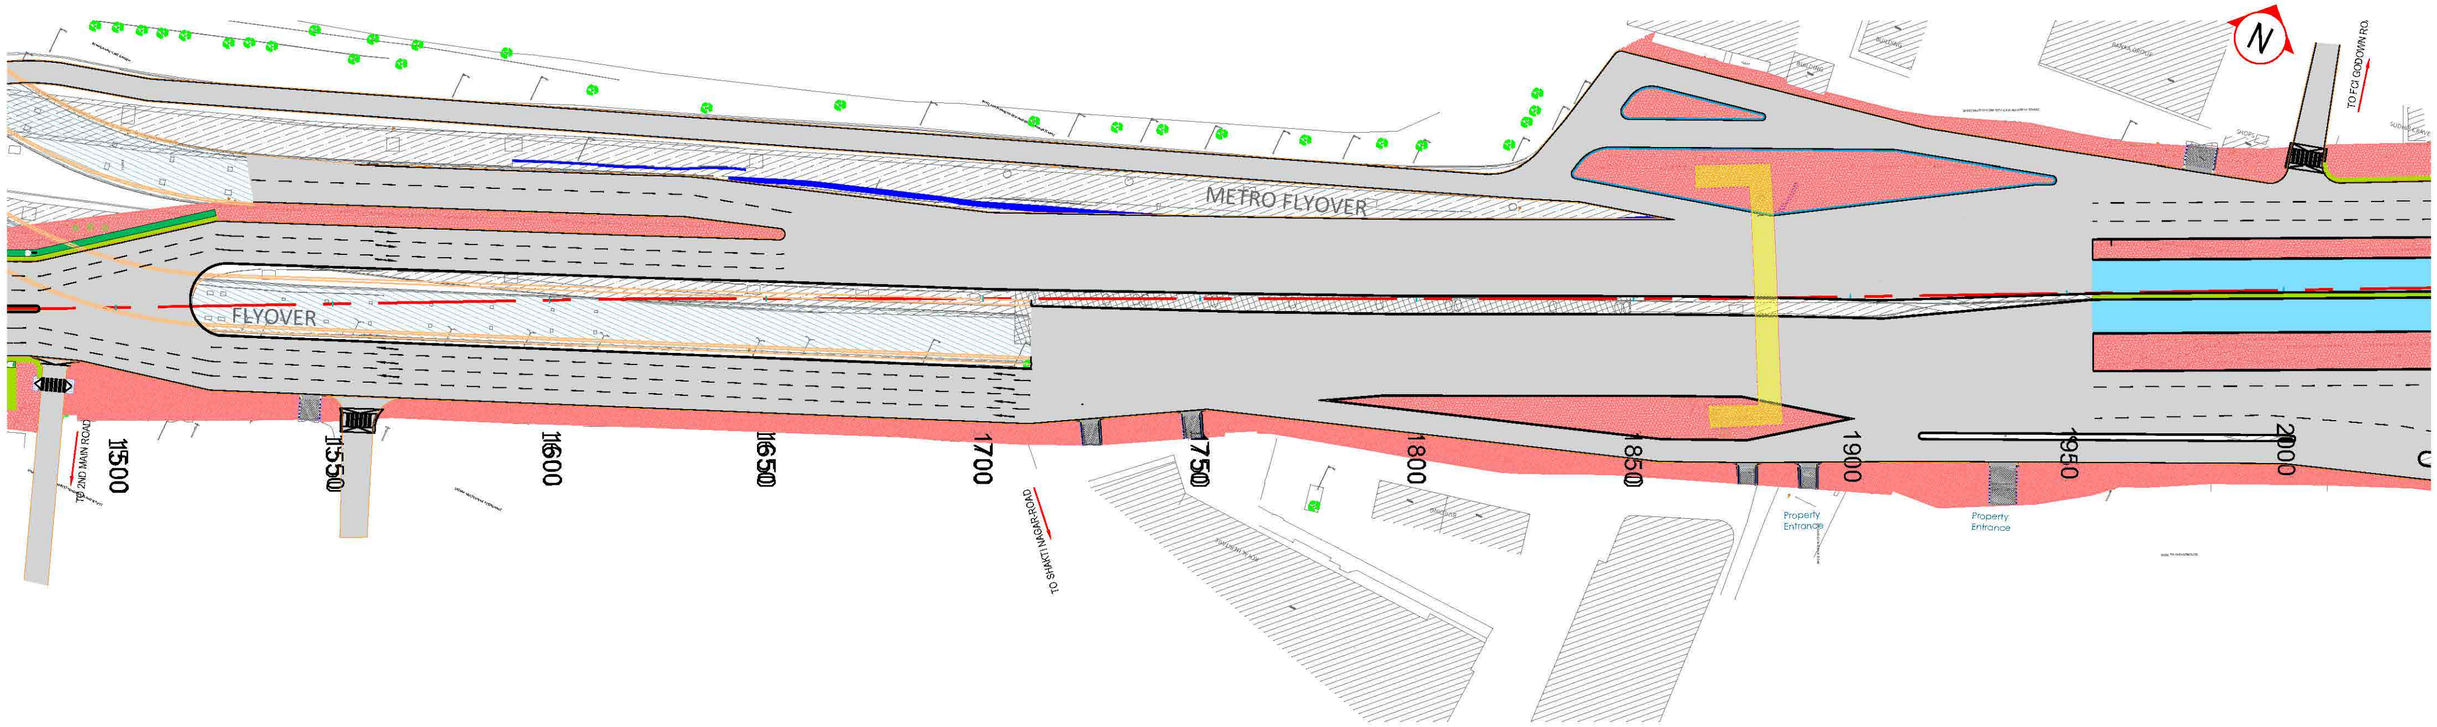

PACKAGE-02

SI NO.	DESCRIPTION	REVISION.	BY	DATE

RELEASED FOR

- ☐ Draft Detailed Project Report
- ▩ Detailed Project Report
- ☐ TENDER

CLIENT :

Bengaluru Smart Infrastructure Limited
Office of the Project Engineer-1, B-Smile,
Room No.108, 1st Floor, Annexe-2 Building,
N.R.Square, BBMP Bengaluru-560002

CONSULTANT:

Infra Support
Your Complete Engineering Partner

INFRA SUPPORT ENGINEERING CONSULTANTS PVT. LTD
An ISO 9001-2015 Certified Company
Infra House, #456/11/1, Hennur Bande,
Hennur Bagalur Main Road, Kalyan Nagar,
Bangalore - 560 043.
Phone: +91 91 48192837
Email: info@infrasupport.in www.infrasupport.in

PROJECT: Development of Outer Ring Road to International Standards including Main Carriageway and Service Roads in Bangalore City

TITLE : Plan
CH : 1+300 to 2+000

DATE : Feb - 2026 | DRG. NO. : IS \ 2513 \ HIG \ PL - 1 | SHEET 1 of 14

Drawing is A2 size Printed on A3 size

KR PURAM

IBLUR

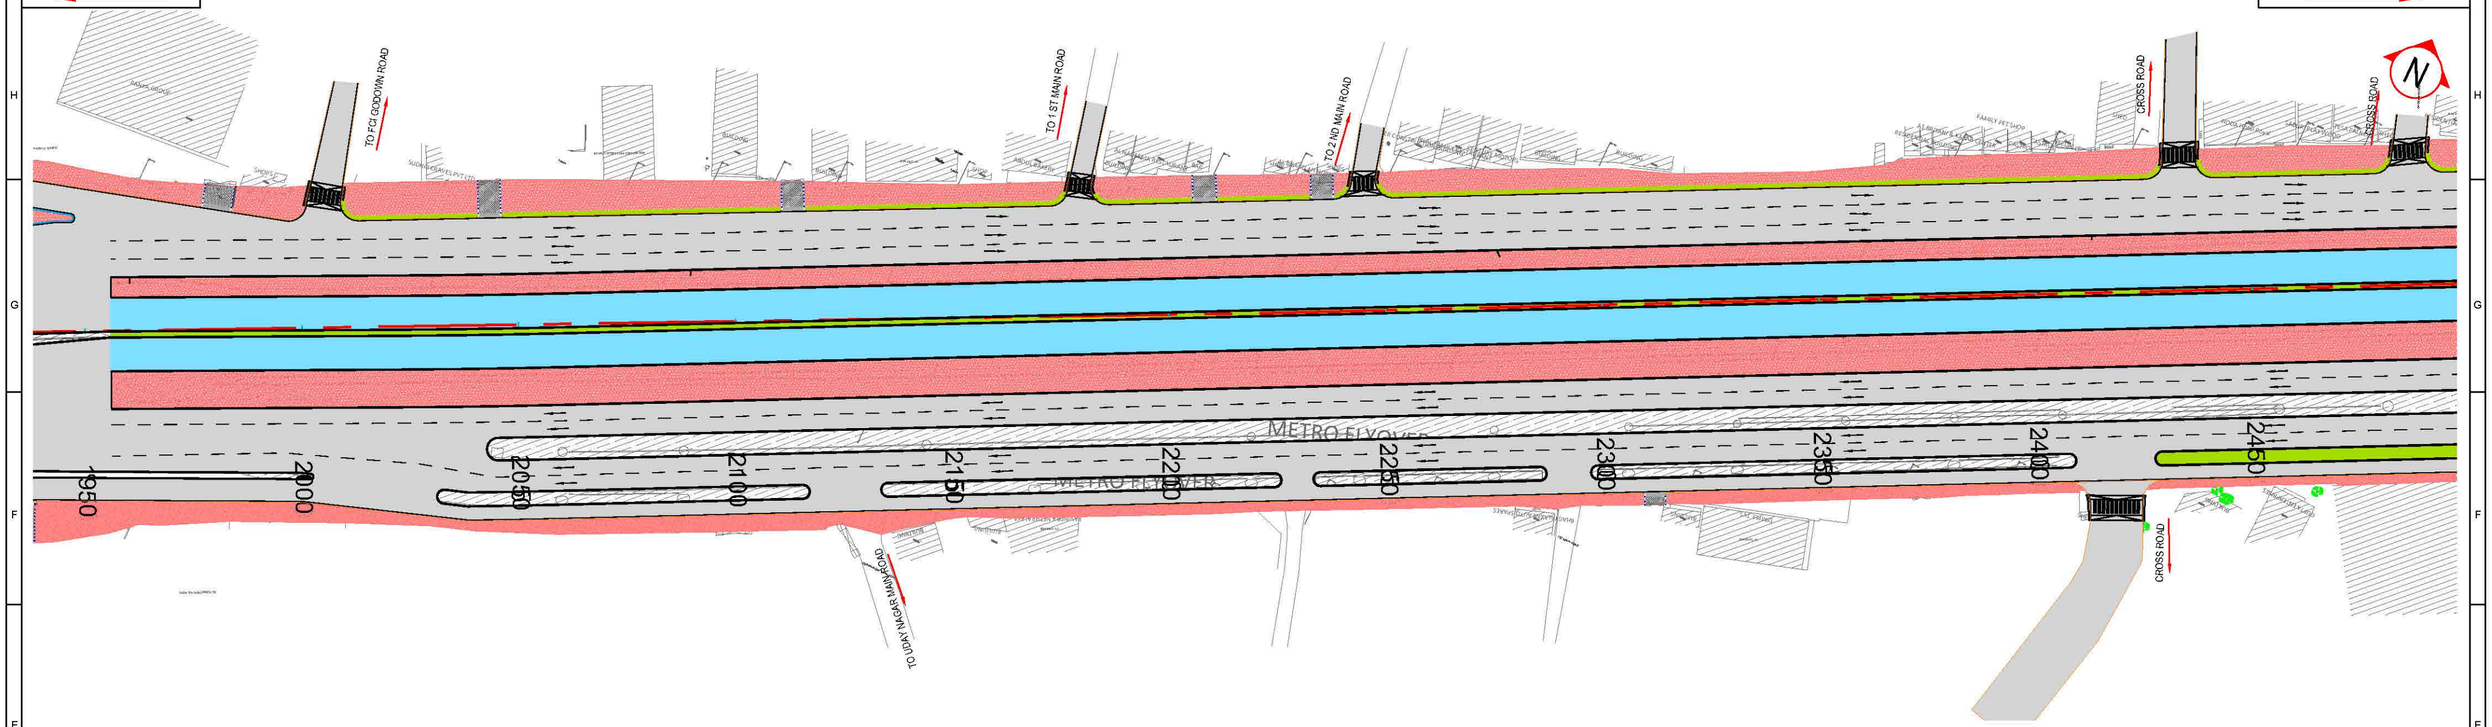

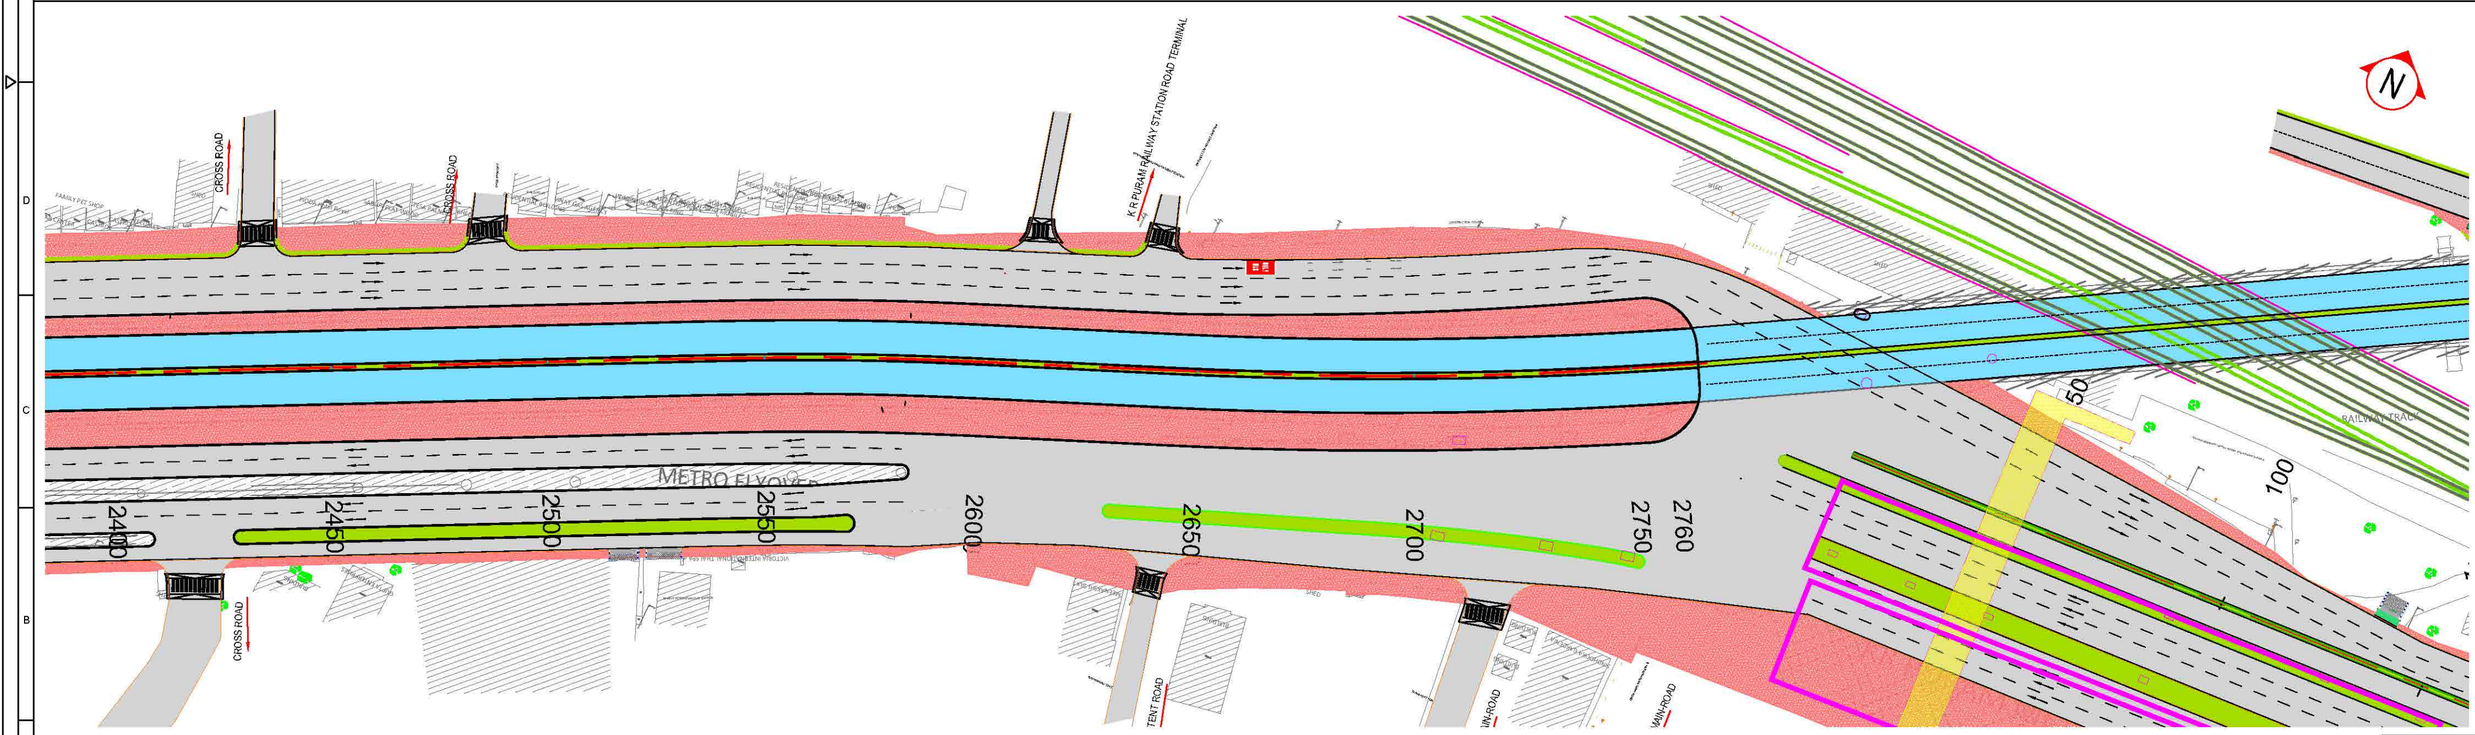

PACKAGE-02

SI NO.	DESCRIPTION	REVISION	BY	DATE

RELEASED FOR

- ☐ Draft Detailed Project Report
- ▨ Detailed Project Report
- ☐ TENDER

CLIENT :

Bengaluru Smart Infrastructure Limited
Office of the Project Engineer-1, B-Smile,
Room No.108, 1st Floor, Annexe-2 Building,
N.R.Square, BBMP Bengaluru-560002

CONSULTANT:

Infra Support
Your Complete Engineering Partner

INFRA SUPPORT ENGINEERING CONSULTANTS PVT. LTD
An ISO 9001-2015 Certified Company
Infra House, #456/11/1, Hennur Bande,
Hennur Bagalur Main Road, Kalyan Nagar,
Bangalore - 560 043.
Phone: +91 91 48192837
Email: info@infrasupport.in www.infrasupport.in

PROJECT: Development of Outer Ring Road to International Standards including Main Carriageway and Service Roads in Bangalore City

TITLE : Plan
CH : 2+000 to 2+760

DATE : Feb - 2026 | DRG. NO. : IS \ 2513 \ HIG \ PL - 2 | SHEET 2 of 14

Drawing is A2 size Printed on A3 size

KR PURAM

IBLUR

K R Puram Metro Station

K R Puram Flyover

Lowry Memorial Educational Institutions - Educational

B Narayanapura

B Narayanapura

Exit-L1

Karthik Nagar

Studio 18

Ideaspkte Tech Pvt.

K R Puram

Tin Factory

Entry-KR

Parking

SERVICE ROAD

RAILWAY TRACKS

SI NO.	DESCRIPTION	REVISION.	BY	DATE

RELEASED FOR

- ☐ Draft Detailed Project Report
- ▨ Detailed Project Report
- ☐ TENDER

CLIENT :

Bengaluru Smart Infrastructure Limited
Office of the Project Engineer-1, B-Smile,
Room No.108, 1st Floor, Annexe-2 Building,
N.R.Square, BBMP Bengaluru-560002

CONSULTANT:

Infra Support
Your Complete Engineering Partner

INFRA SUPPORT ENGINEERING CONSULTANTS PVT. LTD
An ISO 9001-2015 Certified Company
Infra House, #456/11/1, Hennur Bande,
Hennur Bagalur Main Road, Kalyan Nagar,
Bangalore - 560 043.
Phone: +91 91 48192837
Email: info@infrasupport.in www.infrasupport.in

PACKAGE-02

PROJECT: Development of Outer Ring Road to International Standards including Main Carriageway and Service Roads in Bangalore City

TITLE : Plan
CH : 0+000 to 1+000

DATE : Feb - 2026 | DRG. NO. : IS \ 2513 \ HIG \ PL - 3 | SHEET 3 of 14

Drawing is A2 size Printed on A3 size

KR PURAM

IBLUR

Exit-L1

Kamdhenu Nagar

Ideapoke Technologies Pvt. Ltd

Studio19 Offices pvt ltd

SERVICE ROAD

Entry-L1

Metro Station

B Narayanapura

Lake Side Road

Entry-R16

Exit-R15

Mahadevapura

Mahadevapura Flyover

Exit-L2

SERVICE ROAD

SERVICE ROAD

Link Road

Kaggadasapura

200.0m

200.0m

200.0m

PACKAGE-02

SI NO.	DESCRIPTION	REVISION	BY	DATE

RELEASED FOR

- ☐ Draft Detailed Project Report
- ☒ Detailed Project Report
- ☐ TENDER

CLIENT :

Bengaluru Smart Infrastructure Limited
Office of the Project Engineer-1, B-Smile,
Room No.108, 1st Floor, Annexe-2 Building,
N.R.Square, BBMP Bengaluru-560002

CONSULTANT:

Infra Support
Your Complete Engineering Partner

INFRA SUPPORT ENGINEERING CONSULTANTS PVT. LTD
An ISO 9001-2015 Certified Company
Infra House, #456/11/1, Hennur Bande,
Hennur Bagalur Main Road, Kalyan Nagar,
Bangalore - 560 043.
Phone: +91 91 48192837
Email: info@infrasupport.in www.infrasupport.in

PROJECT: Development of Outer Ring Road to International Standards including Main Carriageway and Service Roads in Bangalore City

TITLE : Plan
CH : 1+000 to 2+000

DATE : Feb - 2026 | DRG. NO. : IS \ 2513 \ HIG \ PL - 4 | SHEET 4 of 14

Drawing is A2 size Printed on A3 size

KR PURAM

IBLUR

VCraft Technologies - Corporate office

2000 2050 2100 2150 2200 2250 2300 2350 2400 2450 2500

SERVICE ROAD

Silk Board
Kanak Nagar
Entry-Z2

Nvidia Graphics India Pvt Ltd - Corporate office

B Narayanpura
Mahadevpura
Exit-R14

Metro Station

K R Puram
Tin Factory
Entry-R14

SERVICE ROAD

N

Graphics India Pvt Corporate office

Dell india Pvt
Visa INO Tech
Bagmane wood
Exit-L3

2500 2550 2600 2650 2700 2750 2800 2850 2900 2950 3000

Bagmane World Technology Centre - Technology park

Bagmane Tech Park - Corporate office

Bagmane Tech park

Bagmane Flyover

EMME Biote

SERVICE ROAD

SERVICE ROAD

Bagmane Rio IT Park - Corporate office

Chinnappa Layout
Kaggadaspura
Exit-R13

Google Ananta - Corporate office

Towards Google Ananta - Corporate office

N

PACKAGE-02

SI NO.	DESCRIPTION	REVISION.	BY.	DATE

RELEASED FOR

- ☐ Draft Detailed Project Report
- ▩ Detailed Project Report
- ☐ TENDER

CLIENT :

Bengaluru Smart Infrastructure Limited
Office of the Project Engineer-1, B-Smile,
Room No.108, 1st Floor, Annexe-2 Building,
N.R.Square, BBMP Bengaluru-560002

CONSULTANT:

Infra Support
Your Complete Engineering Partner

INFRA SUPPORT ENGINEERING CONSULTANTS PVT. LTD
An ISO 9001-2015 Certified Company
Infra House, #456/11/1, Hennur Bande,
Hennur Bagalur Main Road, Kalyan Nagar,
Bangalore - 560 043.
Phone: +91 91 48192837
Email: info@infrasupport.in www.infrasupport.in

PROJECT: Development of Outer Ring Road to International Standards including Main Carriageway and Service Roads in Bangalore City

TITLE : Plan
CH : 2+000 to 3+000

DATE : Feb - 2026 | DRG. NO. : IS \ 2513 \ HIG \ PL - 5 | SHEET 5 of 14

Drawing is A2 size Printed on A3 size

KR PURAM

IBLUR

Bagmane Flyover

EMMES Services Pvt Ltd - Biotechnology company

ZONASHA IT BUILDING - Corporate office

Bagmane Tech P

Gosshala Road

Ferns City

SERVICE ROAD

KIMS Hospitals

Doddanekundi

3000 3050 3100 3150 3200 3250 3300 3350 3400 3450 3500

3500 3550 3600 3650 3700 3750 3800 3850 3900 3950 4000

Durga Petals - Apartment building

Rainbow Children's Hospital

Entry-L5

Silk Board

Marathahalli

SERVICE ROAD END

SERVICE ROAD END

Entry-R13

KR Puram

TTPL

Exit-R12

Kathrik Nagar

Doddanekundi

PACKAGE-02

SI NO.	DESCRIPTION	REVISION	BY	DATE

RELEASED FOR

- ☐ Draft Detailed Project Report
- ▩ Detailed Project Report
- ☐ TENDER

CLIENT :

Bengaluru Smart Infrastructure Limited
Office of the Project Engineer-1, B-Smile,
Room No.108, 1st Floor, Annexe-2 Building,
N.R.Square, BBMP Bengaluru-560002

CONSULTANT:

Infra Support
Your Complete Engineering Partner

INFRA SUPPORT ENGINEERING CONSULTANTS PVT. LTD
An ISO 9001-2015 Certified Company
Infra House, #456/11/1, Hennur Bande,
Hennur Bagalur Main Road, Kalyan Nagar,
Bangalore - 560 043.
Phone: +91 91 48192837
Email: info@infrasupport.in www.infrasupport.in

PROJECT: Development of Outer Ring Road to International Standards including Main Carriageway and Service Roads in Bangalore City

TITLE : Plan
CH : 3+000 to 4+000

DATE : Feb - 2026 | DRG. NO. : IS \ 2513 \ HIG \ PL - 6 | SHEET 6 of 14

Drawing is A2 size Printed on A3 size

KR PURAM

IBLUR

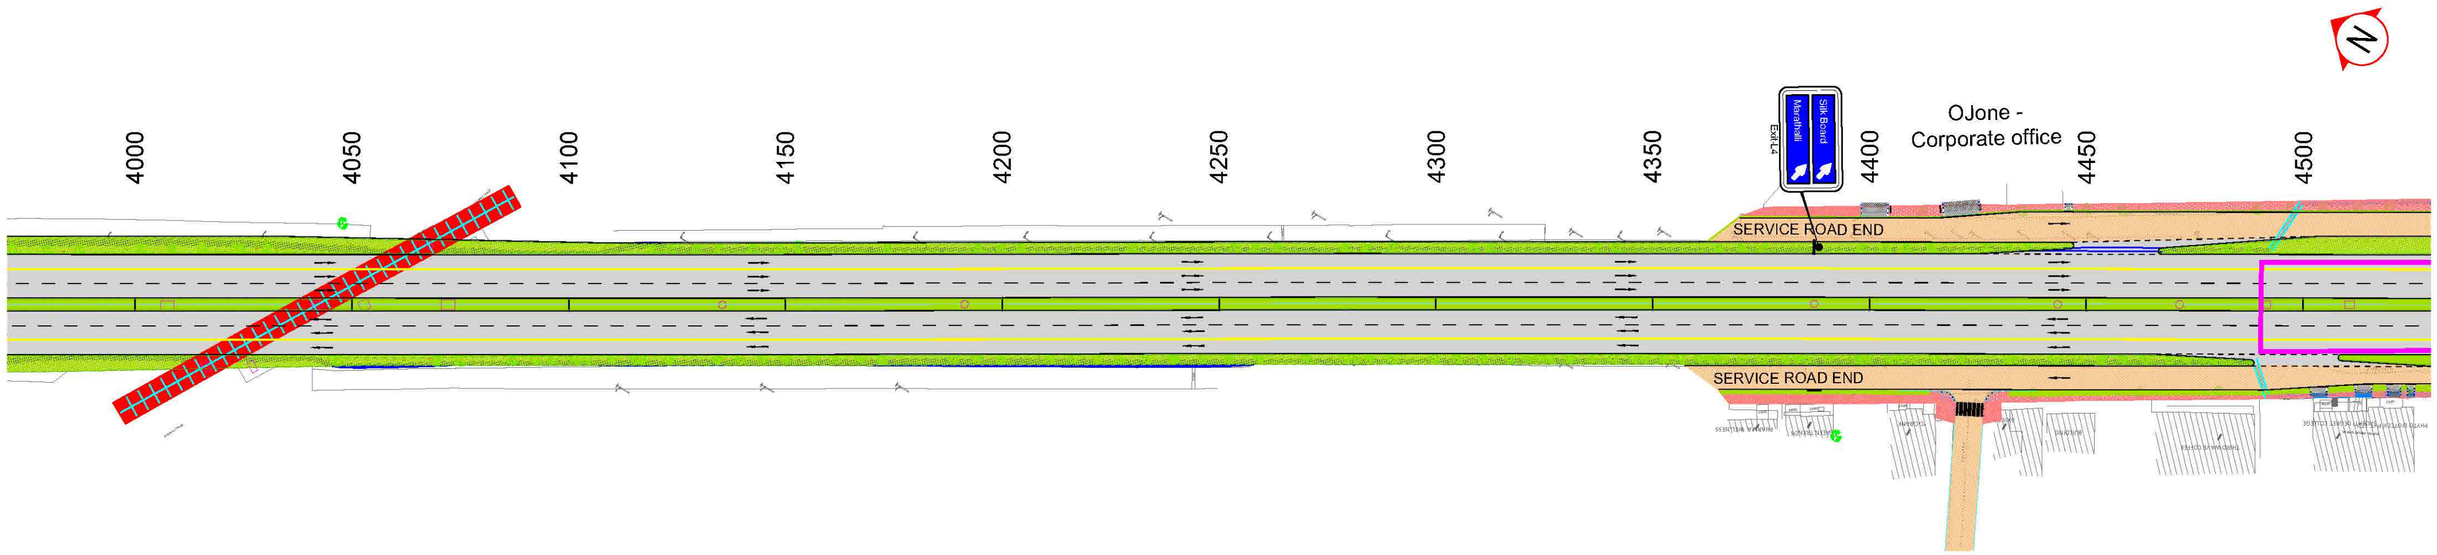

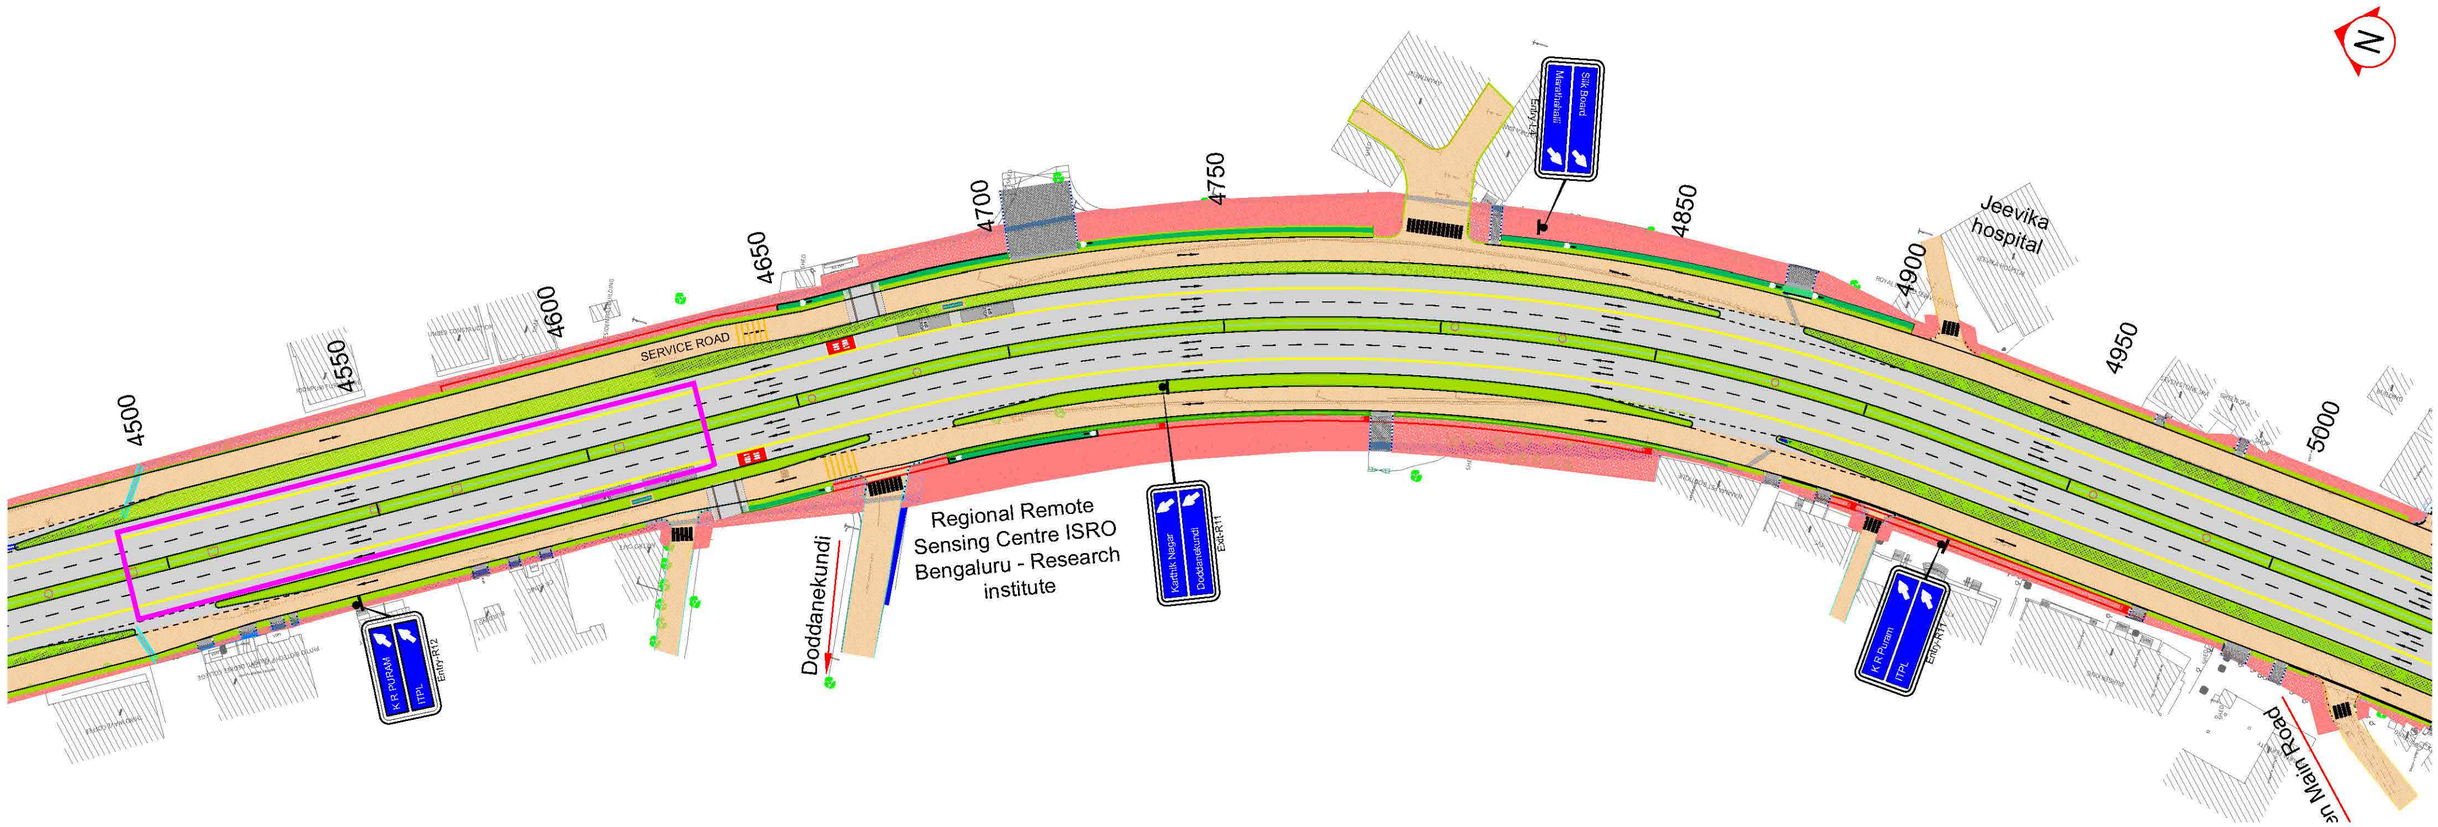

PACKAGE-02

SI NO.	DESCRIPTION	REVISION.	BY.	DATE

RELEASED FOR

- ☐ Draft Detailed Project Report
- ▨ Detailed Project Report
- ☐ TENDER

CLIENT :

Bengaluru Smart Infrastructure Limited
Office of the Project Engineer-1, B-Smile,
Room No.108, 1st Floor, Annexe-2 Building,
N.R.Square, BBMP Bengaluru-560002

CONSULTANT:

Infra Support
Your Complete Engineering Partner

INFRA SUPPORT ENGINEERING CONSULTANTS PVT. LTD
An ISO 9001-2015 Certified Company
Infra House, #456/11/1, Hennur Bande,
Hennur Bagalur Main Road, Kalyan Nagar,
Bangalore - 560 043.
Phone: +91 91 48192837
Email: info@infrasupport.in www.infrasupport.in

PROJECT: Development of Outer Ring Road to International Standards including Main Carriageway and Service Roads in Bangalore City

TITLE : Plan
CH : 4+000 to 5+000

DATE : Feb - 2026 | DRG. NO. : IS \ 2513 \ HIG \ PL - 7 | SHEET 7 of 14

Drawing is A2 size Printed on A3 size

KR PURAM

IBLUR

N

5000 5050 5100 5150 5200 5250 5300 5350 5400 5450 5500

WeWork Roshni Tech Hub

Entry-L5

Site Board

Marathahalli

SERVICE ROAD

SERVICE ROAD

SERVICE ROAD

R J Garden Main Road

Marathhalli Underpass

5500 5550 5600 5650 5700 5750 5800 5850 5900 5950 6000

Exit-L5

G R Realty pvt. Ltd

Varthur

Chennapatna Layout

SERVICE ROAD

UNDER CONSTRUCTION BRIDGE

SERVICE ROAD

Entry-R10

K.R.Puram

ITPL

Exit-R10

Aerostn Nagar

ISRO

Marathalli

Property Boundary

PACKAGE-02

SI NO.	DESCRIPTION	REVISION	BY	DATE

RELEASED FOR

- ☐ Draft Detailed Project Report
- ☒ Detailed Project Report
- ☐ TENDER

CLIENT :

Bengaluru Smart Infrastructure Limited
Office of the Project Engineer-1, B-Smile,
Room No.108, 1st Floor, Annexe-2 Building,
N.R.Square, BBMP Bengaluru-560002

CONSULTANT:
Infra Support
Your Complete Engineering Partner
INFRA SUPPORT ENGINEERING CONSULTANTS PVT. LTD
An ISO 9001-2015 Certified Company
Infra House, #456/11/1, Hennur Bande,
Hennur Bagalur Main Road, Kalyan Nagar,
Bangalore - 560 043.
Phone: +91 91 48192837
Email: info@infrasupport.in www.infrastructure.in

PROJECT: Development of Outer Ring Road to International Standards including Main Carriageway and Service Roads in Bangalore City

TITLE : Plan
CH : 5+000 to 6+000

DATE : Feb - 2026 | DRG. NO. : IS \ 2513 \ HIG \ PL - 8 | SHEET 8 of 14

Drawing is A2 size Printed on A3 size

KR PURAM

IBLUR

6000 6050 6100 6150 6200 6250 6300 6350 6400 6450 6500

SERVICE ROAD

SERVICE ROAD

Exit-L6

DVS Tech

nCodeIT Pvt Ltd

I-FLO Tech Pvt.

Entry-L6

Sai Board

Kadubeesanahalli

CKB Layout road

Salarpuria Sattva Supreme - Technology park

K R Puram

Tinfactory

ITPL

Entry-R9

6500 6550 6600 6650 6700 6750 6800 6850 6900 6950 7000

SGR College Road

Entry-L7

Sai Board

Kadubeesanahalli

SERVICE ROAD

SERVICE ROAD

Tinfactory

ITPL

Entry-R9

Marathalli

Varthur

IVEA Infotech

RCC Tech

Exit-R9

Tulsi Therater Road

PACKAGE-02

SI NO.	DESCRIPTION	REVISION	BY	DATE

RELEASED FOR

- ☐ Draft Detailed Project Report
- ▩ Detailed Project Report
- ☐ TENDER

CLIENT :

Bengaluru Smart Infrastructure Limited
Office of the Project Engineer-1, B-Smile,
Room No.108, 1st Floor, Annexe-2 Building,
N.R.Square, BBMP Bengaluru-560002

CONSULTANT:

Infra Support
Your Complete Engineering Partner

INFRA SUPPORT ENGINEERING CONSULTANTS PVT. LTD
An ISO 9001-2015 Certified Company
Infra House, #456/11/1, Hennur Bande,
Hennur Bagalur Main Road, Kalyan Nagar,
Bangalore - 560 043.
Phone: +91 91 48192837
Email: info@infrasupport.in www.infrasupport.in

PROJECT: Development of Outer Ring Road to International Standards including Main Carriageway and Service Roads in Bangalore City

TITLE : Plan
CH : 6+000 to 7+000

DATE : Feb - 2026 | DRG. NO. : IS \ 2513 \ HIG \ PL - 9 | SHEET 9 of 14

Drawing is A2 size Printed on A3 size

KR PURAM

IBLUR

7000 7050 7100 7150 7200 7250 7300 7350 7400 7450 7500

Exit-L7

Salarpuria Corp ofc
Grayscale coworking
Bizdom Tech

Entry-L8

Silk Board
Kadubeesanahalli

SERVICE ROAD

SERVICE ROAD

Salarpuria Eminence - Corporate office

Belandur Railway Station

GoSpaze - Coworking Space

Silk Board
Kadubeesanahalli

Exit-L8

K R Puram
Varthur
Marathalli

Entry-R8

Metro Station

Kadubeesanahalli
Marathalli

Exit-R8

Prestige Campus

Adobe India

Prestige park exit g

N

ace

Entry-L8

Silk Board
Kadubeesanahalli

7500 7550 7600 7650 7700 7750 7800 7850 7900 7950 8000

Exit-L8

Prestige Tech Park
Mitsio Tech Pvt Ltd
Eximius Design pvt

SERVICE ROAD

SERVICE ROAD

dia

Prestige tech park exit gate

Prestige Tech Park - Technology park

Oracle Tech Hub - Corporate office

Prestige Tech Park
Viatris
Oracle Tech Hub
Adobe India

Exit-R7

ariyamma Agrahara Road

PACKAGE-02

SI NO.	DESCRIPTION	REVISION	BY	DATE

RELEASED FOR

- ☐ Draft Detailed Project Report
- ▨ Detailed Project Report
- ☐ TENDER

CLIENT :

Bengaluru Smart Infrastructure Limited
Office of the Project Engineer-1, B-Smile,
Room No.108, 1st Floor, Annexe-2 Building,
N.R.Square, BBMP Bengaluru-560002

CONSULTANT:

Infra Support
Your Complete Engineering Partner

INFRA SUPPORT ENGINEERING CONSULTANTS PVT. LTD
An ISO 9001-2015 Certified Company
Infra House, #456/11/1, Hennur Bande,
Hennur Bagalur Main Road, Kalyan Nagar,
Bangalore - 560 043.
Phone: +91 91 48192837
Email: info@infrasupport.in www.infrasupport.in

PROJECT: Development of Outer Ring Road to International Standards including Main Carriageway and Service Roads in Bangalore City

TITLE : Plan
CH : 7+000 to 8+000

DATE : Feb - 2026 | DRG. NO. : IS \ 2513 \ HIG \ PL - 10 | SHEET 10 of 14

Drawing is A2 size Printed on A3 size

KR PURAM

IBLUR

Prestige Tech Pacific Park
Entry Gate

Cessna Business Park -
Business park

Exit-L9

Embassy Tech

JPMorgan office

Cessna Business park

Cessna Business Park -
Business park

Cessna Business park

8000 8050 8100 8150 8200 8250 8300 8350 8400 8450 8500

SERVICE ROAD

SERVICE ROAD

Cagemini - Software
Company

Tektronix India Private
Limited - Corporate office

Featherlite The Address
- Business center

K R Puram
Varthur
Marathalli

Entry-R7

Nanjunda Agrahara Road

New Horizon College Road

Silk Board
Devarabisanahalli

Entry L8

Embassy Tech Village road

Embassy TechVillage -
Business park

JPMorgan Chase & Co -
Corporate office

Exit-L10

Global Tech Park
eBay Ind Pvt Limit
Tata Tech Limit
iQuanti Ind Pvt Ltd

JP M
ETV- (

8500 8550 8600 8650 8700 8750 8800 8850 8900 8950 9000

SERVICE ROAD

SERVICE ROAD

Salarpuria Touchstone -
Corporate office

Helios Business
Park

Lumen Tech Ltd
Goldman Sachs
Helios Tech Park
Salarpuria Touchstone

Exit-R6

PACKAGE-02

SI NO.	DESCRIPTION	REVISION.	BY	DATE

RELEASED FOR

- ☐ Draft Detailed Project Report
- ▨ Detailed Project Report
- ☐ TENDER

CLIENT :

Bengaluru Smart Infrastructure Limited
Office of the Project Engineer-1, B-Smile,
Room No.108, 1st Floor, Annexe-2 Building,
N.R.Square, BBMP Bengaluru-560002

CONSULTANT:

Infra Support
Your Complete Engineering Partner

INFRA SUPPORT ENGINEERING CONSULTANTS PVT. LTD
An ISO 9001-2015 Certified Company
Infra House, #456/11/1, Hennur Bande,
Hennur Bagalur Main Road, Kalyan Nagar,
Bangalore - 560 043.
Phone: +91 91 48192837
Email: info@infrasupport.in www.infrasupport.in

PROJECT: Development of Outer Ring Road to International Standards including Main Carriageway and Service Roads in Bangalore City

TITLE : Plan
CH : 8+000 to 9+000

DATE : Feb - 2026

DRG. NO. : IS \ 2513 \ HIG \ PL - 11

SHEET 11 of 14

Drawing is A2 size Printed on A3 size

KR PURAM

IBLUR

Exit-L10

Global Tech Park

eBay Ind Pvt Limit

Tata Tech Limit

iQuanti Ind Pvt Ltd

Embassy Tech Village - Corporate office

JP Morgan Chase ETV- Corporate office

Embassy Tech Village Rd

Silk Board

Devarabeesanahalli

Exit-L10

BS Tech Park - Apartment complex

I-LIFE ROAD

Vajram Esteva Residential Gate

Devarabeesanahalli Flyover

9000 9050 9100 9150 9200 9250 9300 9350 9400 9450 9500

SERVICE ROAD

SERVICE ROAD

Metro Station

KARIAMMANA AGRAHARA

KARIAMMANA AGRAHARA RD

iSprout - Shilpitha Tech Park

N

DEVARABISANA

Ecoworld Entrance - Corporate campus

Intel Entrance - Corporate office

BELLANDUR GATE RD

9500 9550 9600 9650 9700 9750 9800 9850 9900 9950 10000

Global Technology Park - Technology park

Courtyard by Marriott

Exit-L11

Embassy Tech

HSBC East Camp

Intel technology

SERVICE ROAD

SERVICE ROAD

Ecospace Internal

Ecospace Corporate Ca

Devarabeesanahalli Flyover

Sterling Ascentia - Apartment building

Prestige Signature Towers - Corporate campus

Sakra Hospital road

N

PACKAGE-02

SI NO.	DESCRIPTION	REVISION	BY	DATE

RELEASED FOR

- ☐ Draft Detailed Project Report
- ▨ Detailed Project Report
- ☐ TENDER

CLIENT :

Bengaluru Smart Infrastructure Limited
Office of the Project Engineer-1, B-Smile,
Room No.108, 1st Floor, Annexe-2 Building,
N.R.Square, BBMP Bengaluru-560002

CONSULTANT:
Infra Support
Your Complete Engineering Partner

INFRA SUPPORT ENGINEERING CONSULTANTS PVT. LTD
An ISO 9001-2015 Certified Company
Infra House, #456/11/1, Hennur Bande,
Hennur Bagalur Main Road, Kalyan Nagar,
Bangalore - 560 043.
Phone: +91 91 48192837
Email: info@infrasupport.in www.infrasupport.in

PROJECT:	Development of Outer Ring Road to International Standards including Main Carriageway and Service Roads in Bangalore City
TITLE :	Plan CH : 9+000 to 10+000
DATE : Feb - 2026	DRG. NO. : IS \ 2513 \ HIG \ PL - 12
SHEET	12 of 14

Drawing is A2 size Printed on A3 size

KR PURAM

IBLUR

N

Ecospace Internal

Ecospace - Corporate Campus

HSBC East Campus

10000 10050 10100 10150 10200 10250 10300 10350 10400 10450 10500

Karlubesanahalli Entry-L11

RAJASARIGA PARTY HALL

SBI BANK

VELVETTE HOTEL

SWAD E PUNJAB RESTAURENT

Service Road

Metro Station

KR Puram Varthur Marathalli Entry-R6

ignature Towers - ate campus

Sakra Hospital

Sakra Hospital Rd

Bellandur Flyover

Bellandur main road

10500 10550 10600 10650 10700 10750 10800 10850 10900 10950 11000

Exit-L12

Microsoft Corpo Impetus Electr Pvt Gigino Soln Pvt Ltd

Bellandur main road

Bellandur Flyover

Soul Space Spirit Centro Mall

Kristal Olivine Pathway

WeWork Vaishnavi Signature - Coworking space

Golden Residency - Apartment building

Delight Learning Soul Space Mall We Work Exit-R5

Cloudnine Hospital

PACKAGE-02

SI NO.	DESCRIPTION	REVISION	BY	DATE

RELEASED FOR

- ☐ Draft Detailed Project Report
- ▨ Detailed Project Report
- ☐ TENDER

CLIENT :

Bengaluru Smart Infrastructure Limited
Office of the Project Engineer-1, B-Smile,
Room No.108, 1st Floor, Annexe-2 Building,
N.R.Square, BBMP Bengaluru-560002

CONSULTANT:

Infra Support
Your Complete Engineering Partner

INFRA SUPPORT ENGINEERING CONSULTANTS PVT. LTD
An ISO 9001-2015 Certified Company
Infra House, #456/11/1, Hennur Bande,
Hennur Bagalur Main Road, Kalyan Nagar,
Bangalore - 560 043.
Phone: +91 91 48192837
Email: info@infrasupport.in www.infrasupport.in

PROJECT:	Development of Outer Ring Road to International Standards including Main Carriageway and Service Roads in Bangalore City
TITLE :	Plan CH : 10+000 to 11+000
DATE : Feb - 2026	DRG. NO. : IS \ 2513 \ HIG \ PL - 13
SHEET	13 of 14

Drawing is A2 size Printed on A3 size

KR PURAM

IBLUR

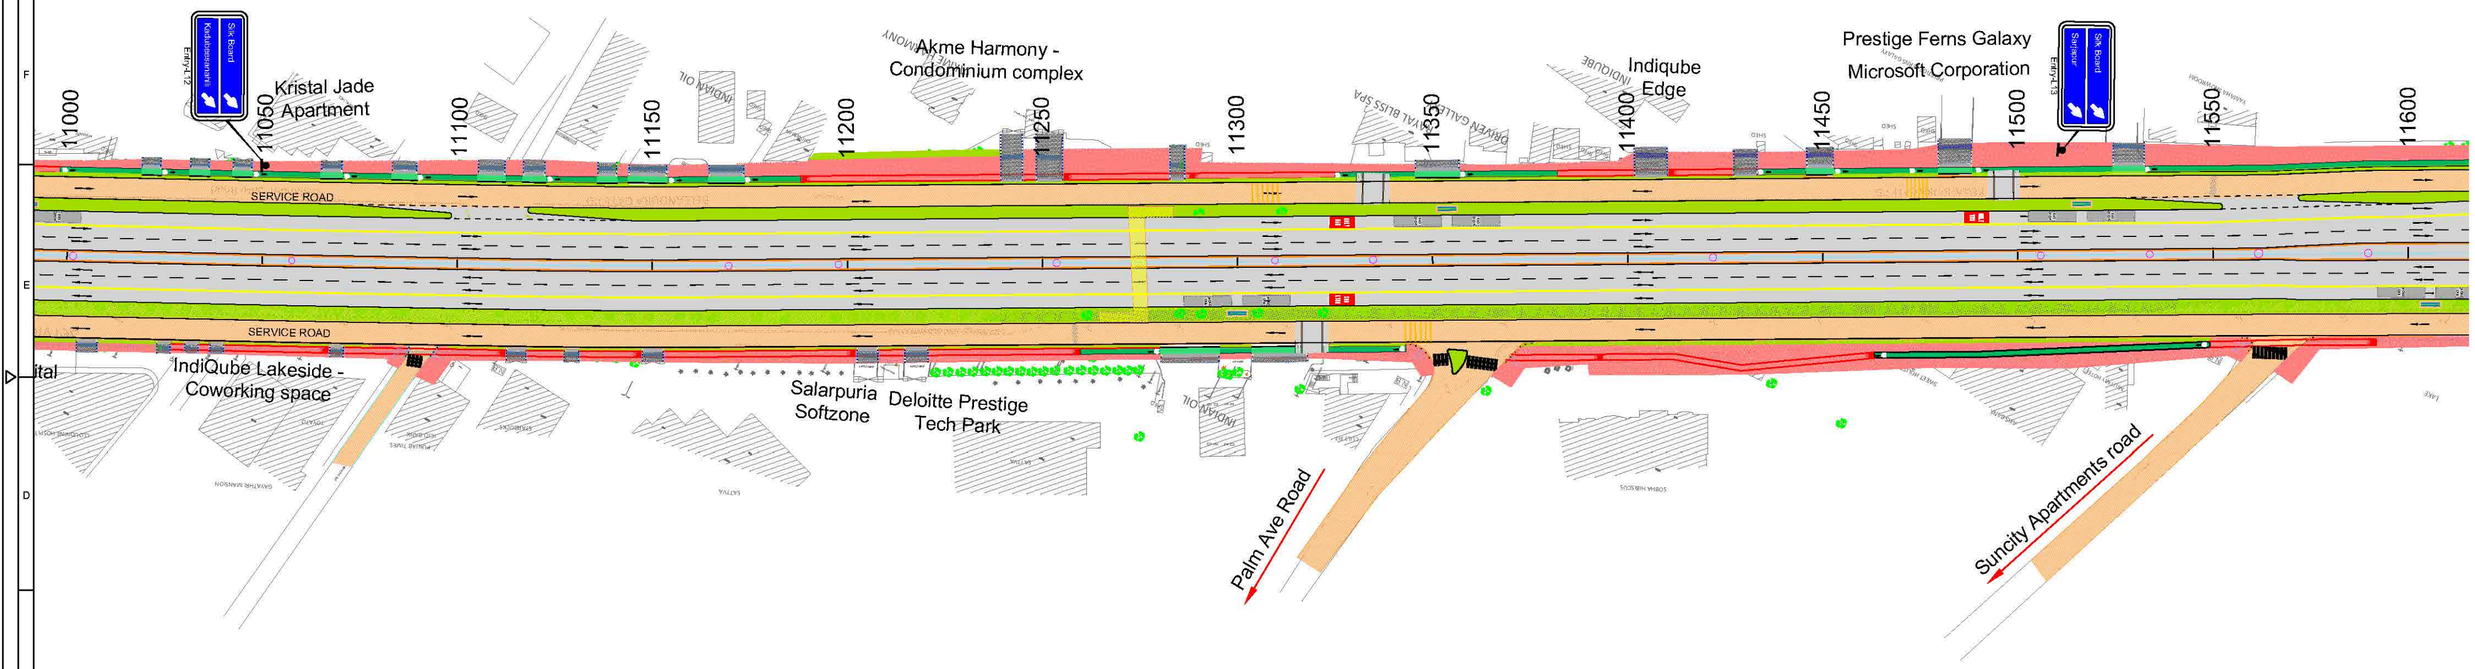

PACKAGE-02

SI NO.	DESCRIPTION	REVISION	BY	DATE

RELEASED FOR

- ☐ Draft Detailed Project Report
- ▩ Detailed Project Report
- ☐ TENDER

CLIENT :

Bengaluru Smart Infrastructure Limited
Office of the Project Engineer-1, B-Smile,
Room No.108, 1st Floor, Annexe-2 Building,
N.R.Square, BBMP Bengaluru-560002

CONSULTANT:
Infra Support
Your Complete Engineering Partner
INFRA SUPPORT ENGINEERING CONSULTANTS PVT. LTD
An ISO 9001-2015 Certified Company
Infra House, #456/11/1, Hennur Bande,
Hennur Bagalur Main Road, Kalyan Nagar,
Bangalore - 560 043.
Phone: +91 91 48192837
Email: info@infrasupport.in www.infrasupport.in

PROJECT: Development of Outer Ring Road to International Standards including Main Carriageway and Service Roads in Bangalore City

TITLE : Plan
CH : 11+000 to 11+570

DATE : Feb - 2026 | DRG. NO. : IS \ 2513 \ HIG \ PL - 14 | SHEET 14 of 14

Drawing is A2 size Printed on A3 size

ENTRY AND EXIT PLAN

KR PURAM

IBLUR

EXISTING PLAN FOR ENTRY EXIT AT CH:0+950

MARATHAHALLI - SARJAPURA OUTER RING ROAD

MARATHAHALLI - SARJAPURA OUTER RING ROAD

PROPOSED PLAN FOR ENTRY EXIT AT CH:0+950

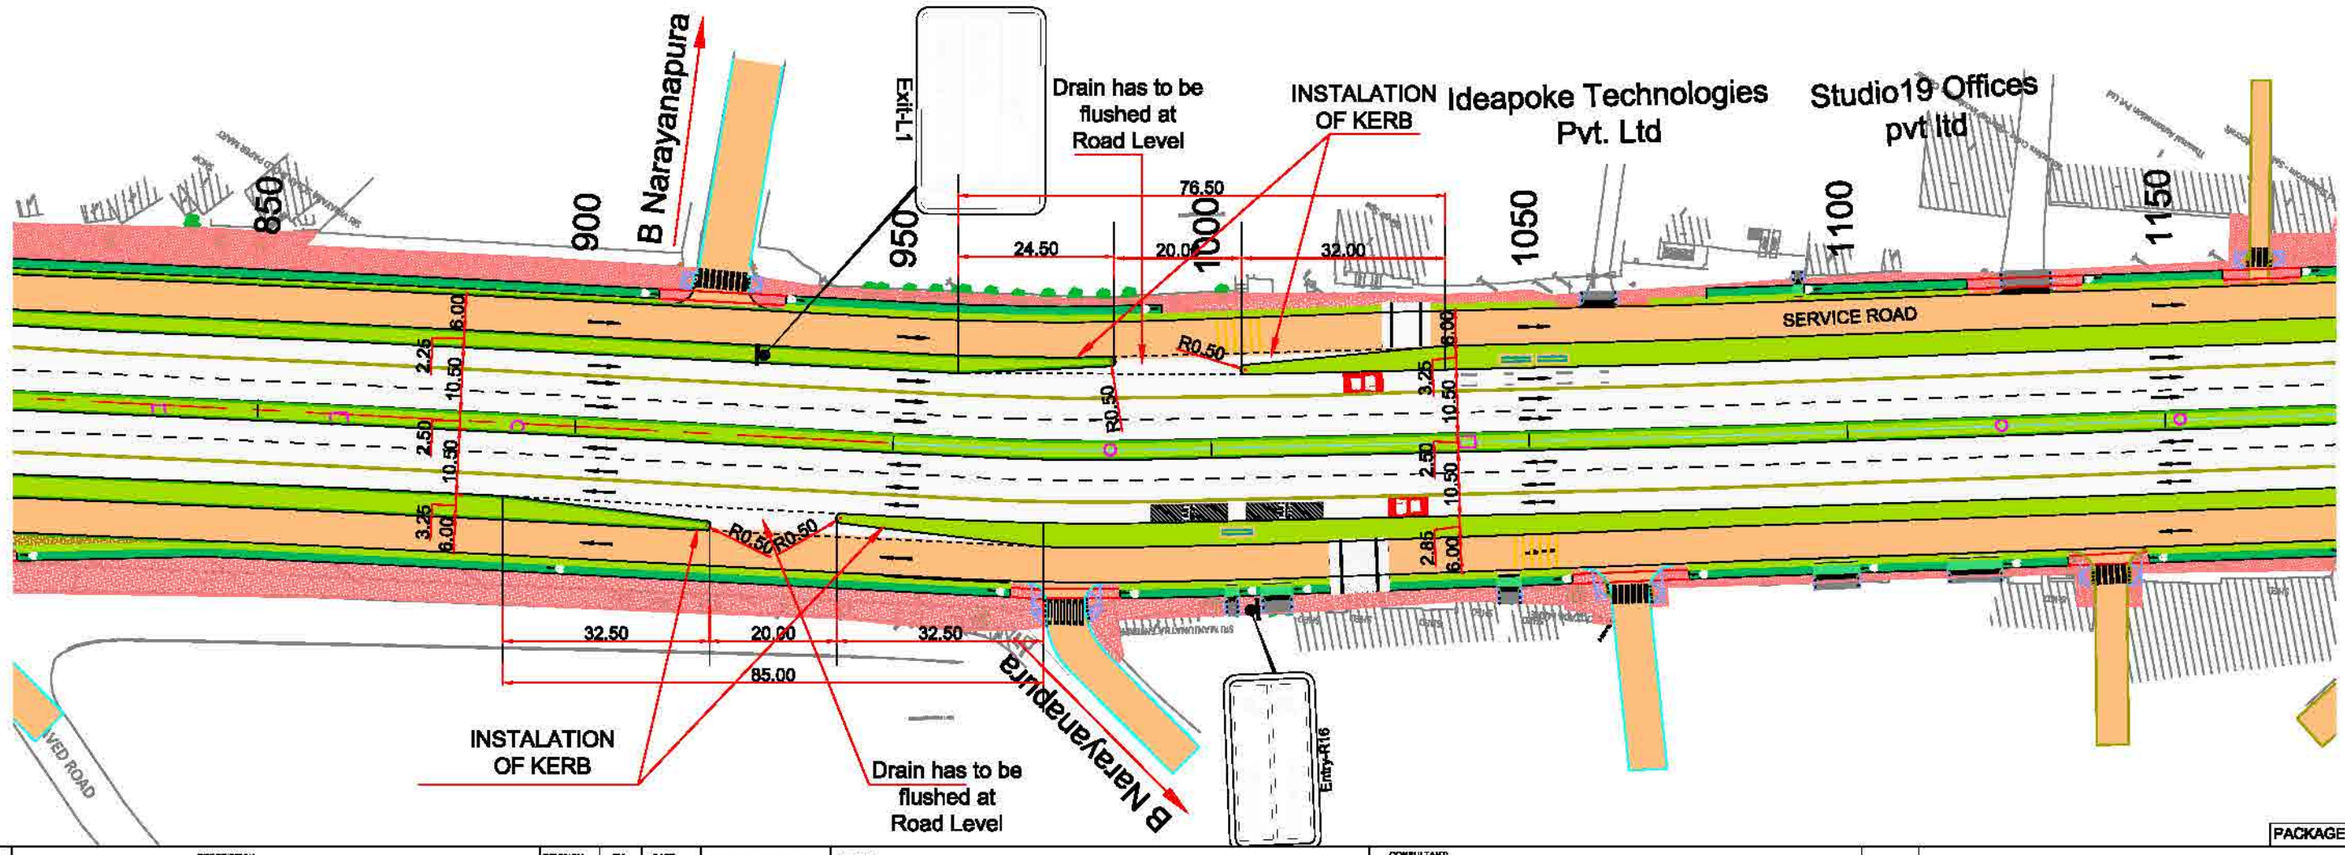

PACKAGE-02

SI NO.	DESCRIPTION	REVISION	BY	DATE

RELEASED FOR
- ☐ Draft Detailed Project Report
- ■ Detailed Project Report
- ☐ TENDER

CLIENT:

Bengaluru Smart Infrastructure Limited
Office of the Project Engineer-1, B-Smile,
Room No.108, 1st Floor, Annexe-2 Building,
N.R.Square, BBMP Bengaluru-560002

CONSULTANT:
Infra Support
Your Complete Engineering Partner
INFRA SUPPORT ENGINEERING CONSULTANTS PVT. LTD
An ISO 9001-2015 Certified Company
Infra House, #458/11/1, Hennur Bande,
Hennur Bagalur Main Road, Kalyan Nagar,
Bangalore - 560 043.
Phone: +91 91 48192837
Email: info@infrasupport.in www.infrasupport.in

PROJECT:	Development of Outer Ring Road to International Standards including Main Carriageway and Service Roads in Bangalore City
TITLE:	Entry / Exit Plan
DATE : Feb - 2026	DRG. NO. : IS \ 2513 \ HIG \ PL - 1
SHEET	1 of 19

Drawing is A2 size Printed on A3 size

KR PURAM

IBLUR

EXISTING PLAN FOR ENTRY EXIT AT CH:1+250

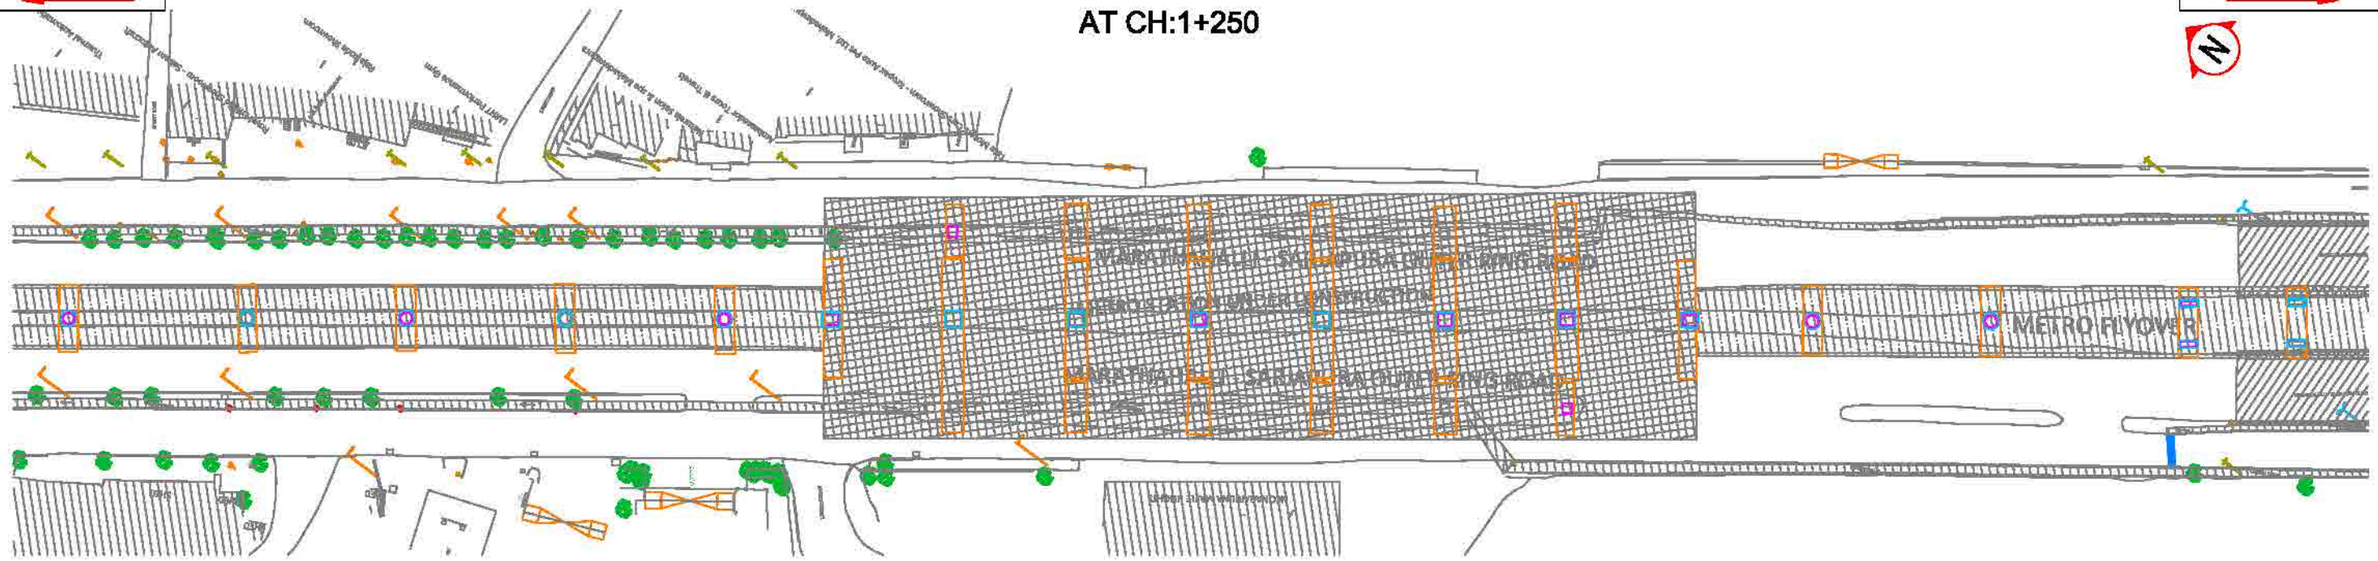

PROPOSED PLAN FOR ENTRY EXIT AT CH:1+250

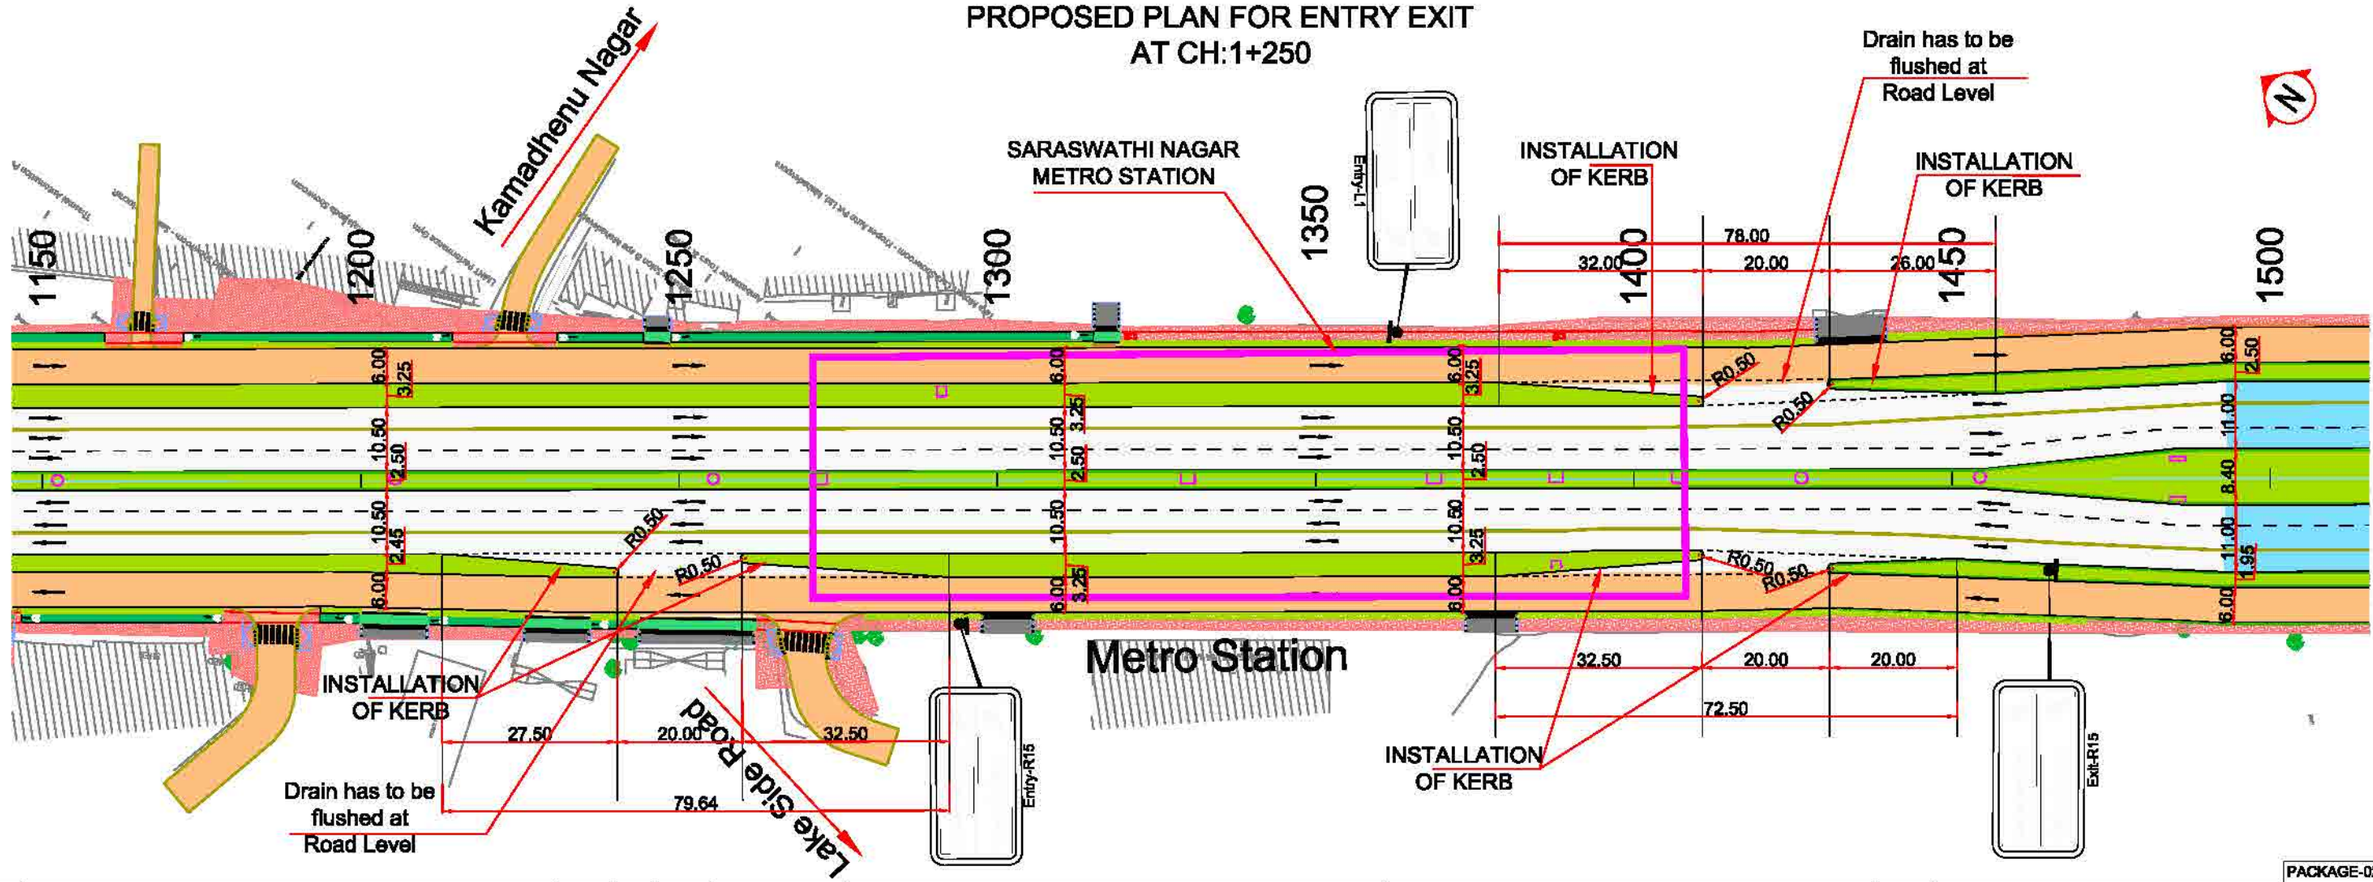

PACKAGE-02

SI NO.	DESCRIPTION	REVISION	BY	DATE

RELEASED FOR
- ☐ Draft Detailed Project Report
- ■ Detailed Project Report
- ☐ TENDER

CLIENT:

Bengaluru Smart Infrastructure Limited
Office of the Project Engineer-1, B-Smile,
Room No.108, 1st Floor, Annexe-2 Building,
N.R.Square, BBMP Bengaluru-560002

CONSULTANT:
Infra Support
Your Complete Engineering Partner
INFRA SUPPORT ENGINEERING CONSULTANTS PVT. LTD
An ISO 9001:2015 Certified Company
Infra House, #458/11/1, Hennur Bande,
Hennur Bagalur Main Road, Kalyan Nagar,
Bangalore - 560 043.
Phone: +91 91 48192937
Email: info@infrasupport.in www.infrasupport.in

PROJECT: Development of Outer Ring Road to International Standards including Main Carriageway and Service Roads in Bangalore City

TITLE: Entry / Exit Plan

DATE : Feb - 2020 | DRG. NO. : IS \ 2513 \ HIG \ PL - 2 | SHEET 2 of 19

Drawing is A2 size Printed on A3 size

KR PURAM

IBLUR

EXISTING PLAN FOR ENTRY EXIT AT CH:2+000

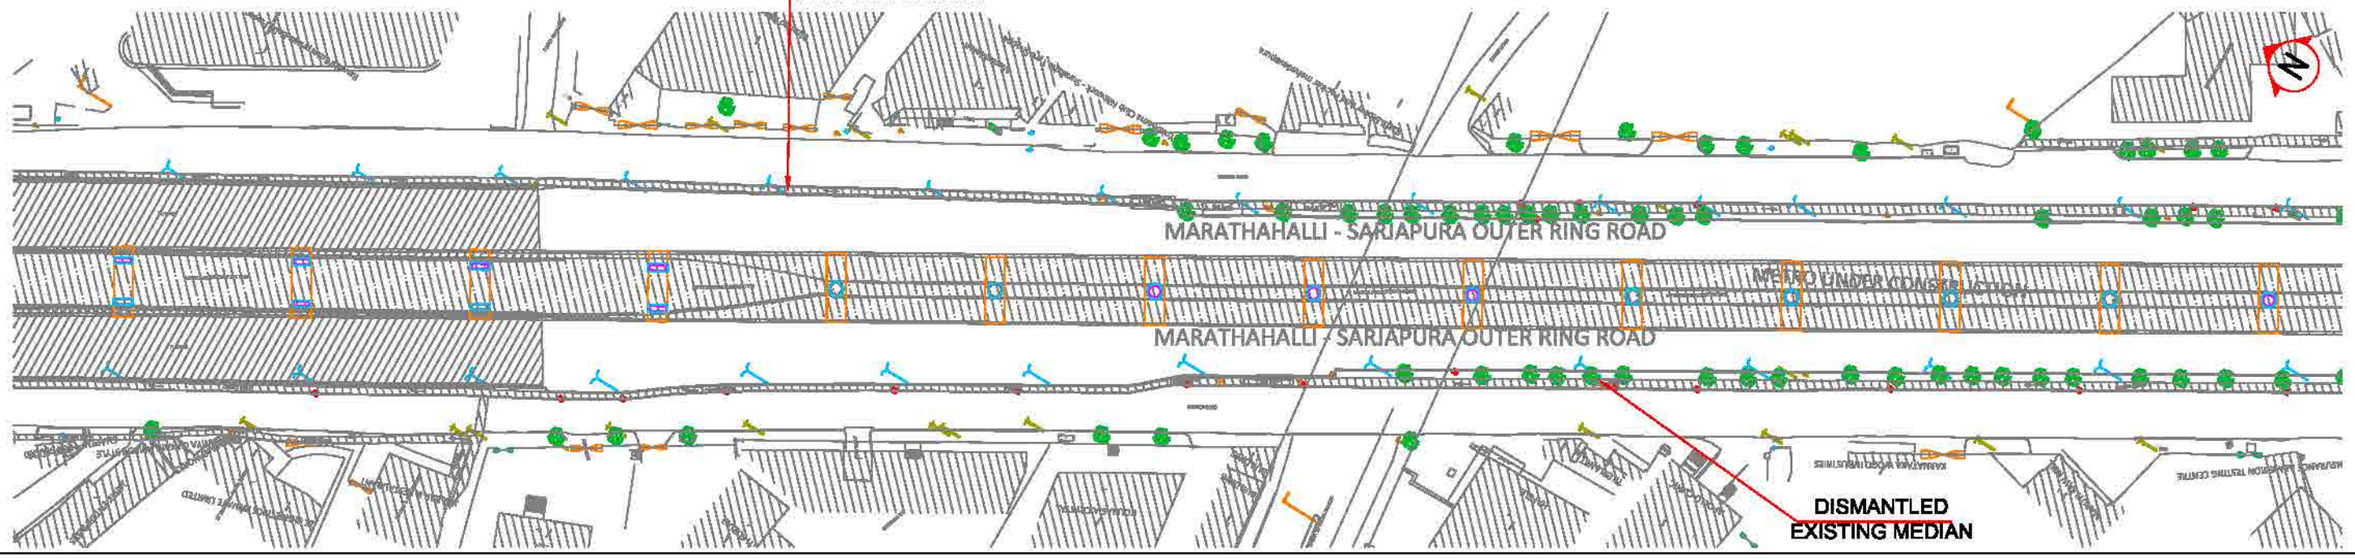

PROPOSED PLAN FOR ENTRY EXIT AT CH:2+000

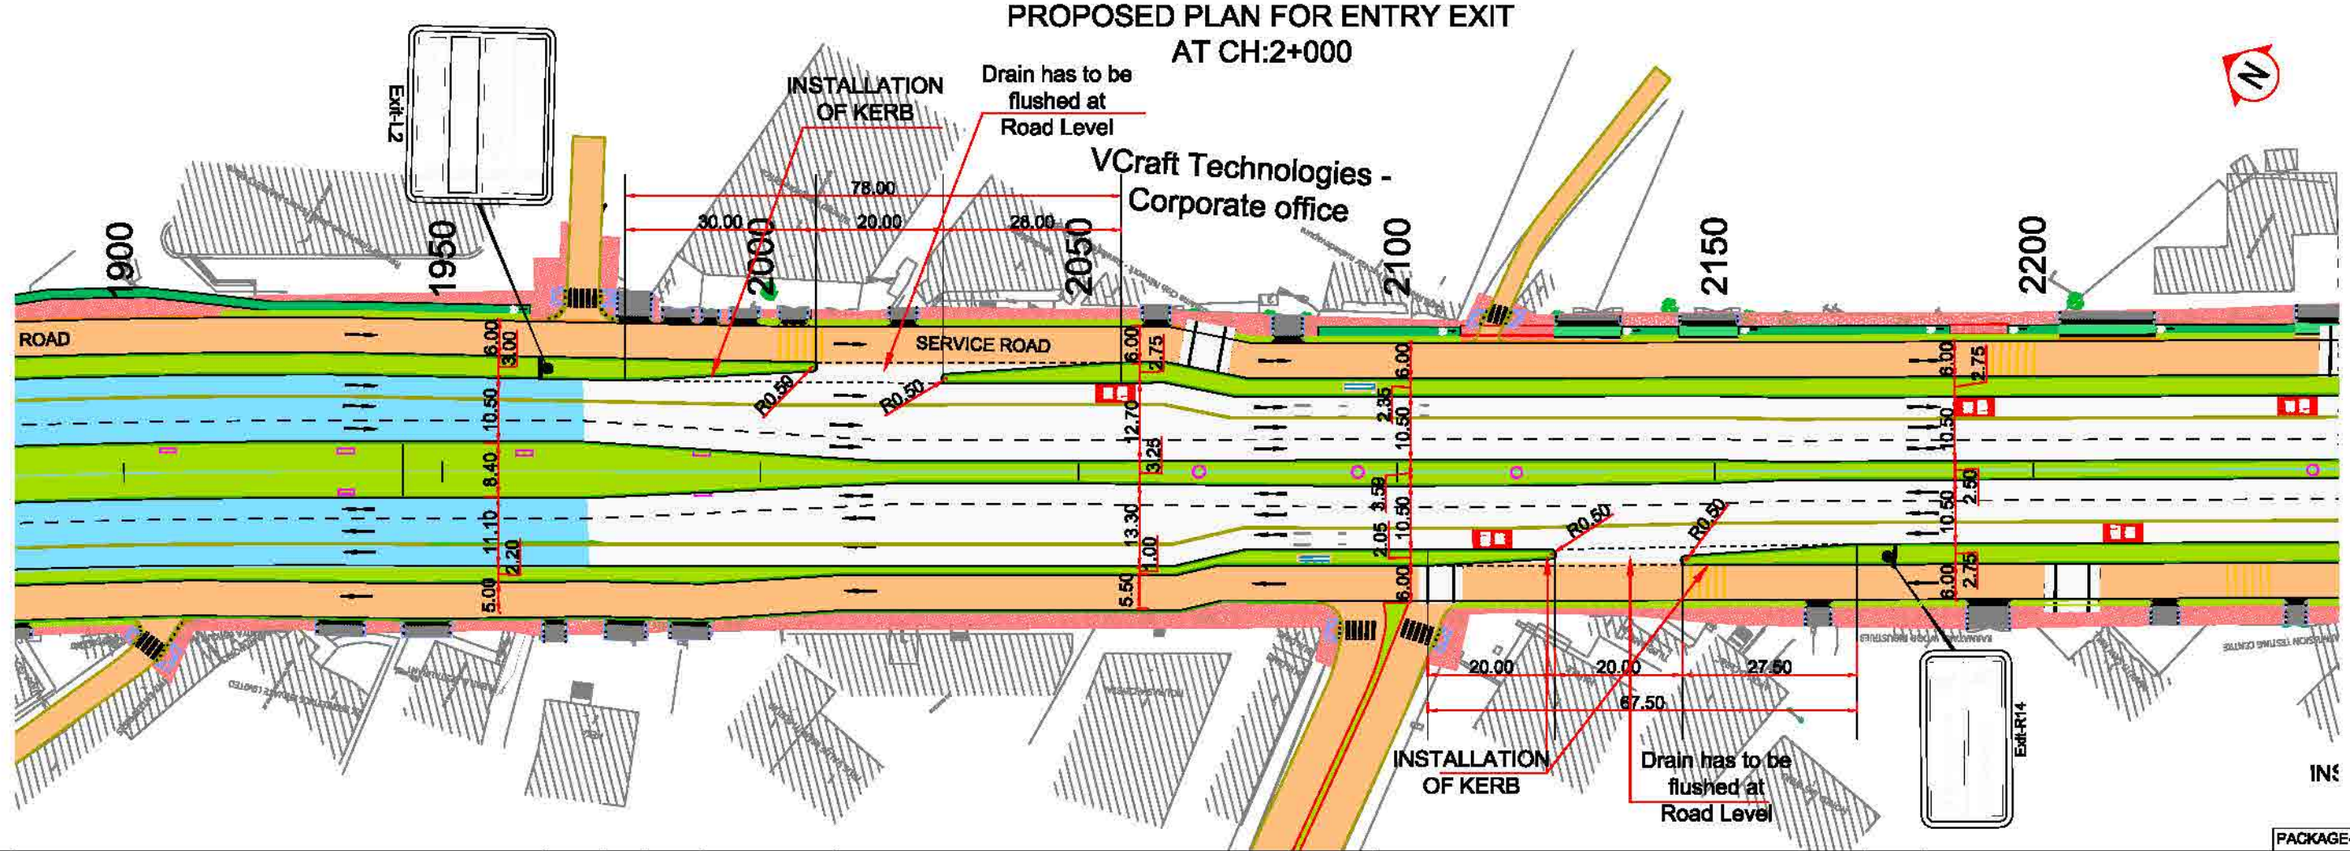

SI NO.	DESCRIPTION	REVISION	BY	DATE

RELEASED FOR
- ☐ Draft Detailed Project Report
- ■ Detailed Project Report
- ☐ TENDER

CLIENT:

Bengaluru Smart Infrastructure Limited
Office of the Project Engineer-1, B-Smile,
Room No.108, 1st Floor, Annexe-2 Building,
N.R.Square, BBMP Bengaluru-560002

CONSULTANT:
Infra Support
Your Complete Engineering Partner
INFRA SUPPORT ENGINEERING CONSULTANTS PVT. LTD
An ISO 9001:2015 Certified Company
Infra House, #458/11/1, Hennur Bande,
Hennur Bagalur Main Road, Kalyan Nagar,
Bangalore - 560 043.
Phone: +91 91 48192837
Email: info@infrasupport.in www.infrasupport.in

PACKAGE-02

PROJECT:	Development of Outer Ring Road to International Standards including Main Carriageway and Service Roads in Bangalore City
TITLE:	Entry / Exit Plan
DATE : Feb - 2023	DRG. NO. : IS \ 2513 \ HIG \ PL - 3
SHEET	3 of 19

Drawing is A2 size Printed on A3 size

KR PURAM

IBLUR

EXISTING PLAN FOR ENTRY EXIT AT CH:2+300

DISMANTLED EXISTING MEDIAN

PROPOSED PLAN FOR ENTRY EXIT AT CH:2+300

INSTALLATION OF KERB

Nvidia Graphics India Pvt Ltd - Corporate office

INSTALLATION OF KERB

2200 2250 2300 2350 2400 2450 2500 2550

75.00 20.00 27.50 27.50

R0.50 R0.50

SERVICE ROAD

Metro Station

DRDO SPORTS COMPLEX METRO STATION

Drain has to be flushed at Road Level

INSTALLATION OF KERB

Exit-R14

Entry-R14

PACKAGE-02

SI NO.	DESCRIPTION	REVISION	BY	DATE

RELEASED FOR
- ☐ Draft Detailed Project Report
- ■ Detailed Project Report
- ☐ TENDER

CLIENT:
Bengaluru Smart Infrastructure Limited
Office of the Project Engineer-1, B-Smile,
Room No.108, 1st Floor, Annexe-2 Building,
N.R.Square, BBMP Bengaluru-560002

CONSULTANT:
Infra Support
Your Complete Engineering Partner
INFRA SUPPORT ENGINEERING CONSULTANTS PVT. LTD
An ISO 9001-2015 Certified Company
Infra House, #458/11/1, Hennur Bande,
Hennur Bagalur Main Road, Kalyan Nagar,
Bangalore - 560 043.
Phone: +91 91 48192937
Email: info@infrasupport.in www.infrasupport.in

PROJECT:	Development of Outer Ring Road to International Standards including Main Carriageway and Service Roads in Bangalore City
TITLE:	Entry / Exit Plan
DATE : Feb - 2026	DRG. NO. : IS \ 2513 \ HIG \ PL - 4
SHEET	4 of 19

Drawing is A2 size Printed on A3 size

KR PURAM

IBLUR

EXISTING PLAN FOR ENTRY EXIT AT CH:2+600

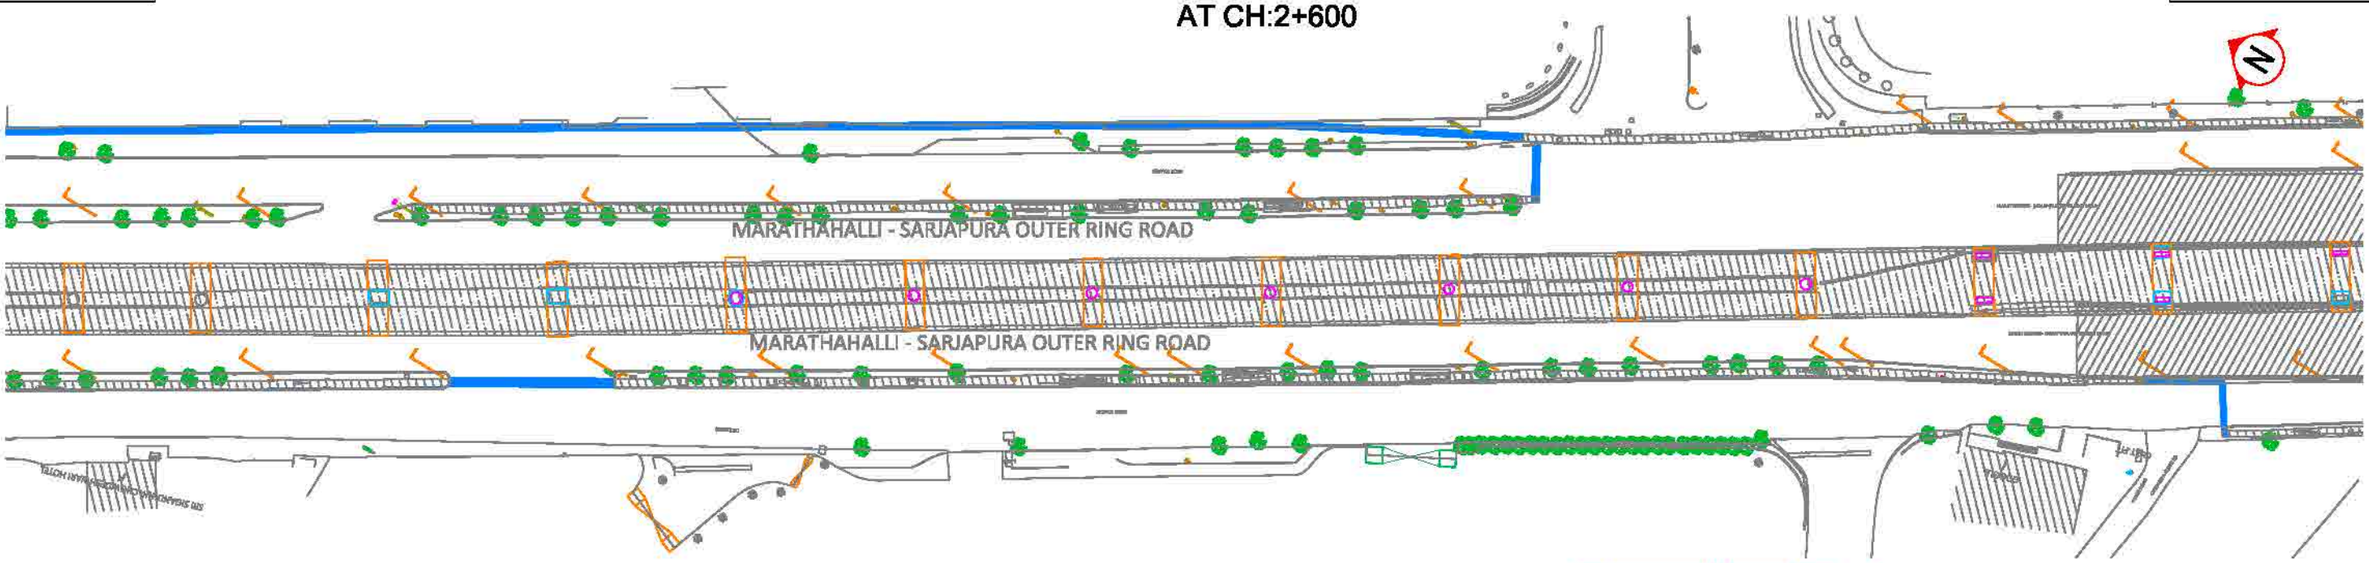

PROPOSED PLAN FOR ENTRY EXIT AT CH:2+600

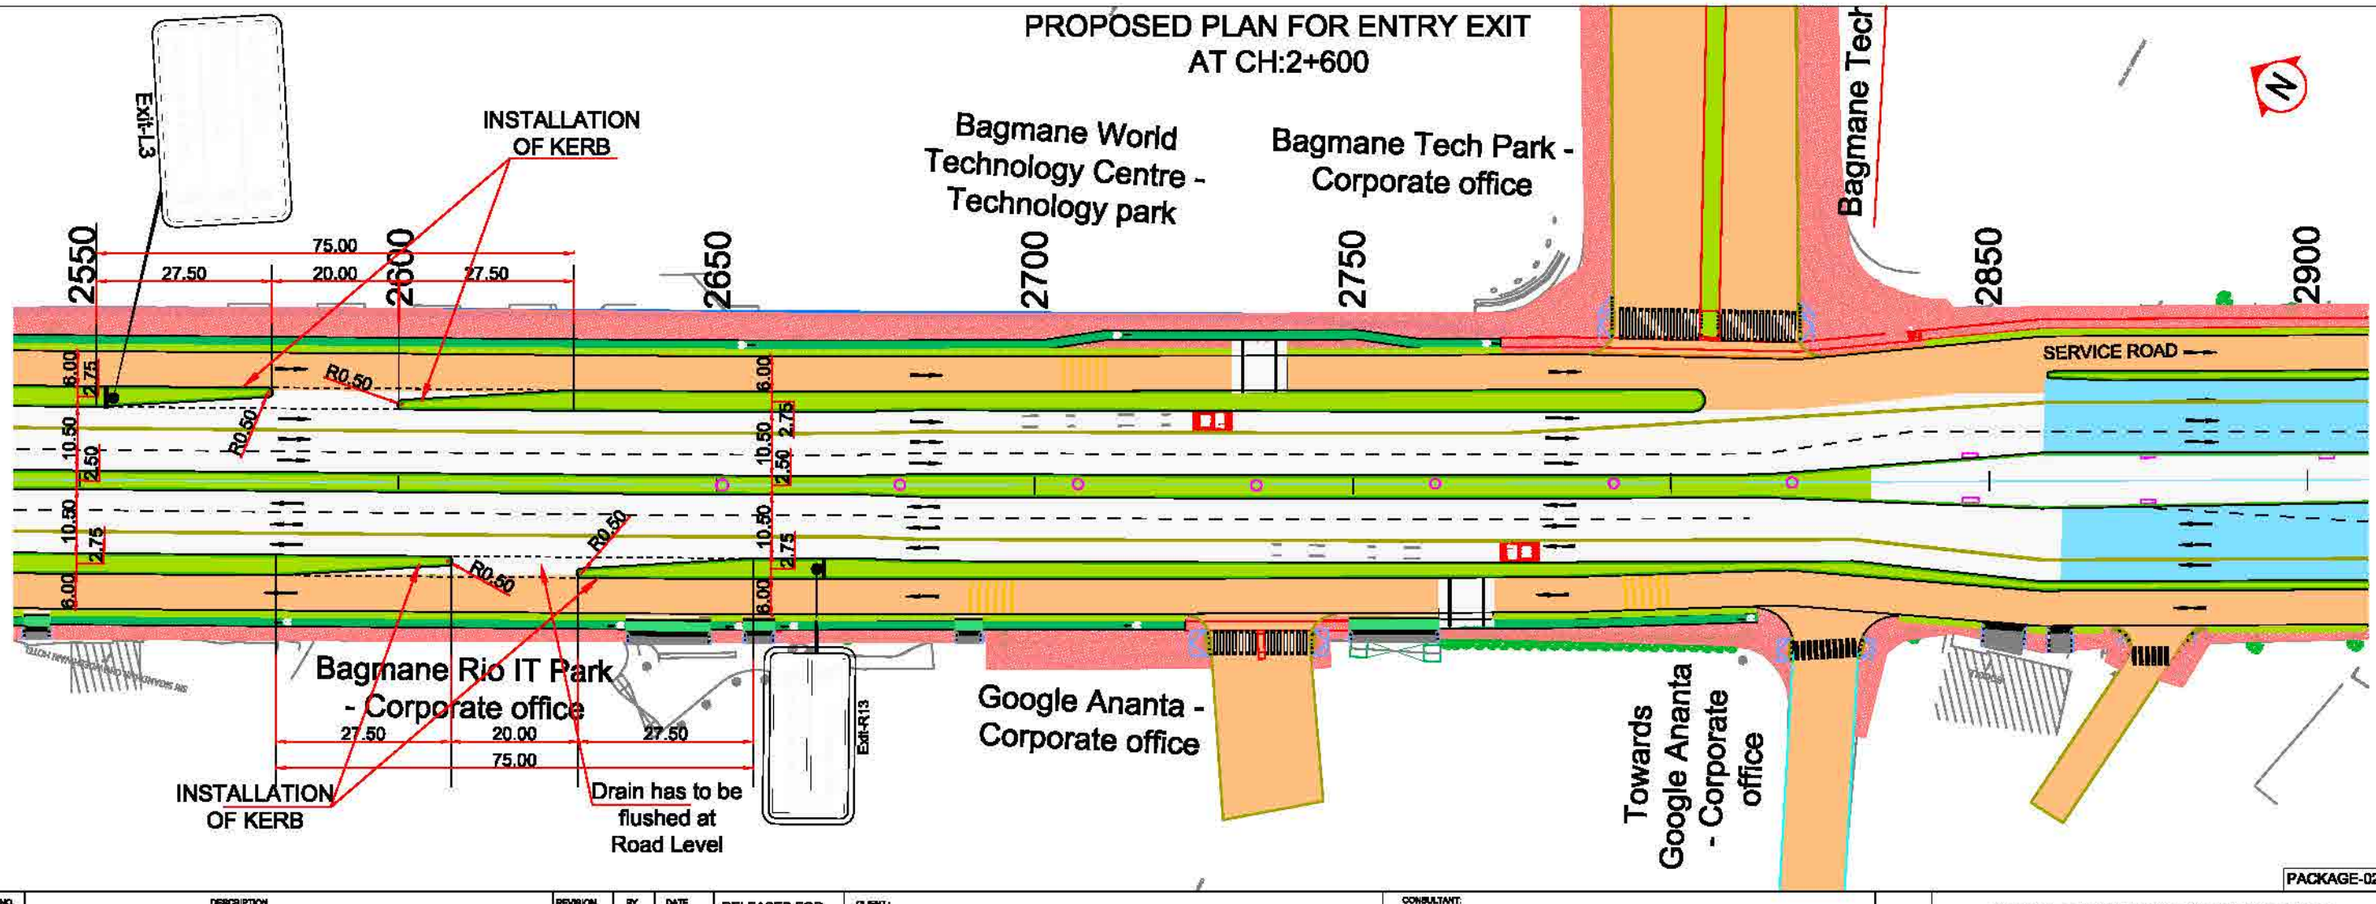

PACKAGE-02

SI NO.	DESCRIPTION	REVISION	BY	DATE

RELEASED FOR
- ☐ Draft Detailed Project Report
- ■ Detailed Project Report
- ☐ TENDER

CLIENT:
Bengaluru Smart Infrastructure Limited
Office of the Project Engineer-1, B-Smile,
Room No.108, 1st Floor, Annexe-2 Building,
N.R.Square, BBMP Bengaluru-560002

CONSULTANT:
Infra Support
Your Complete Engineering Partner
INFRA SUPPORT ENGINEERING CONSULTANTS PVT. LTD
An ISO 9001-2015 Certified Company
Infra House, #458/1/1, Hennur Bande,
Hennur Bagalur Main Road, Kalyan Nagar,
Bangalore - 560 043.
Phone: +91 91 48192937
Email: info@infrasupport.in www.infrasupport.in

PROJECT:	Development of Outer Ring Road to International Standards including Main Carriageway and Service Roads in Bangalore City
TITLE:	Entry / Exit Plan
DATE : Feb - 2026	DRG. NO. : IS \ 2513 \ HIG \ PL - 5
SHEET	6 of 19

Drawing is A2 size Printed on A3 size

KR PURAM

IBLUR

EXISTING PLAN FOR ENTRY EXIT AT CH:3+650

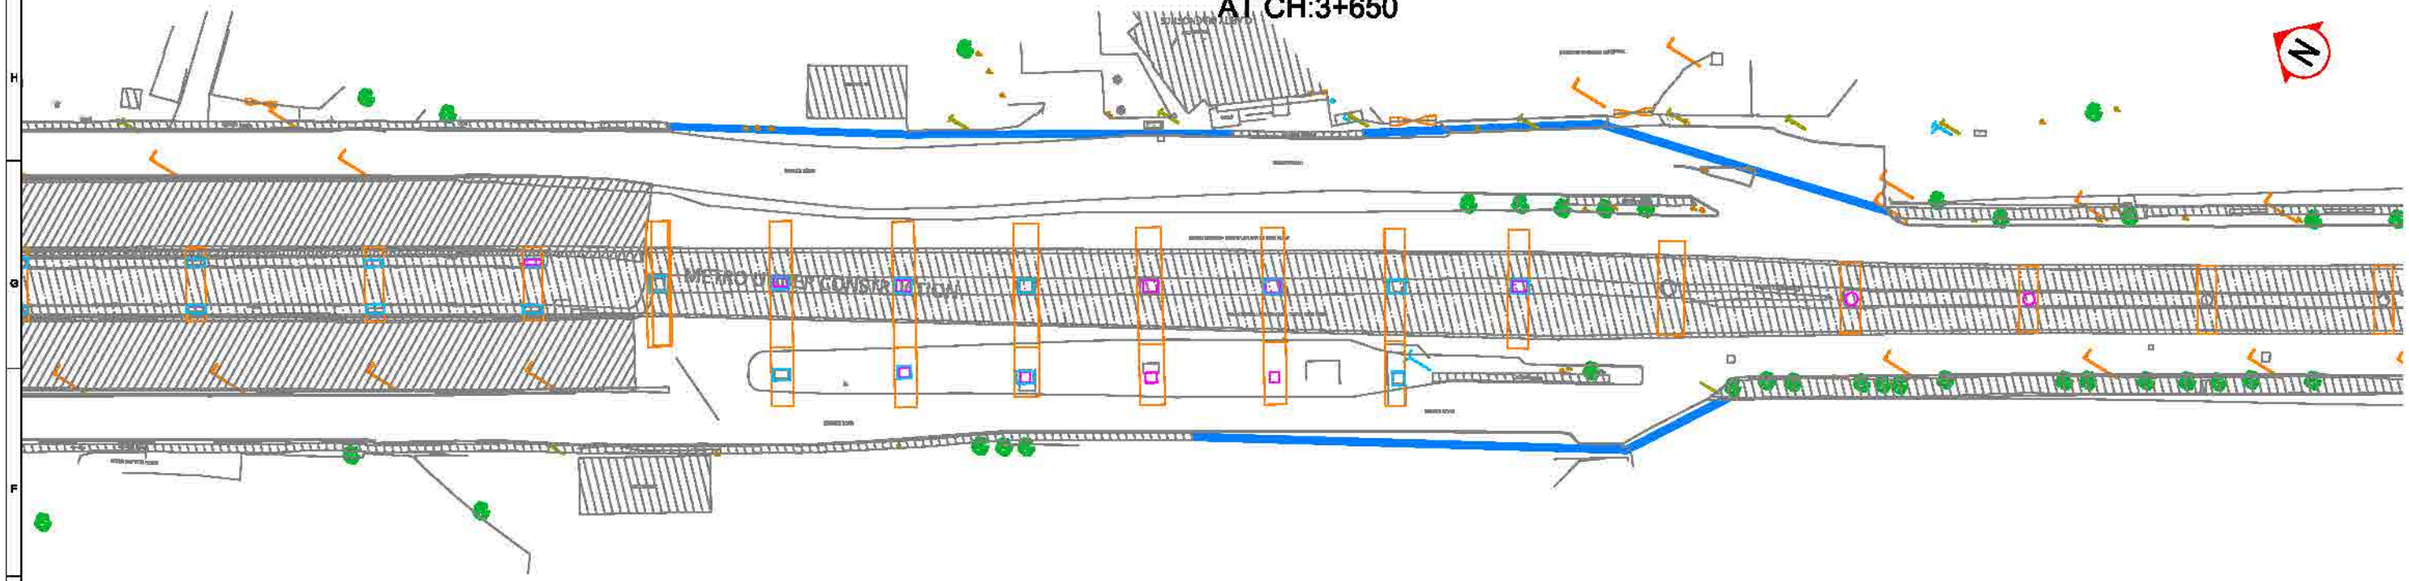

PROPOSED PLAN FOR ENTRY EXIT AT CH:3+650

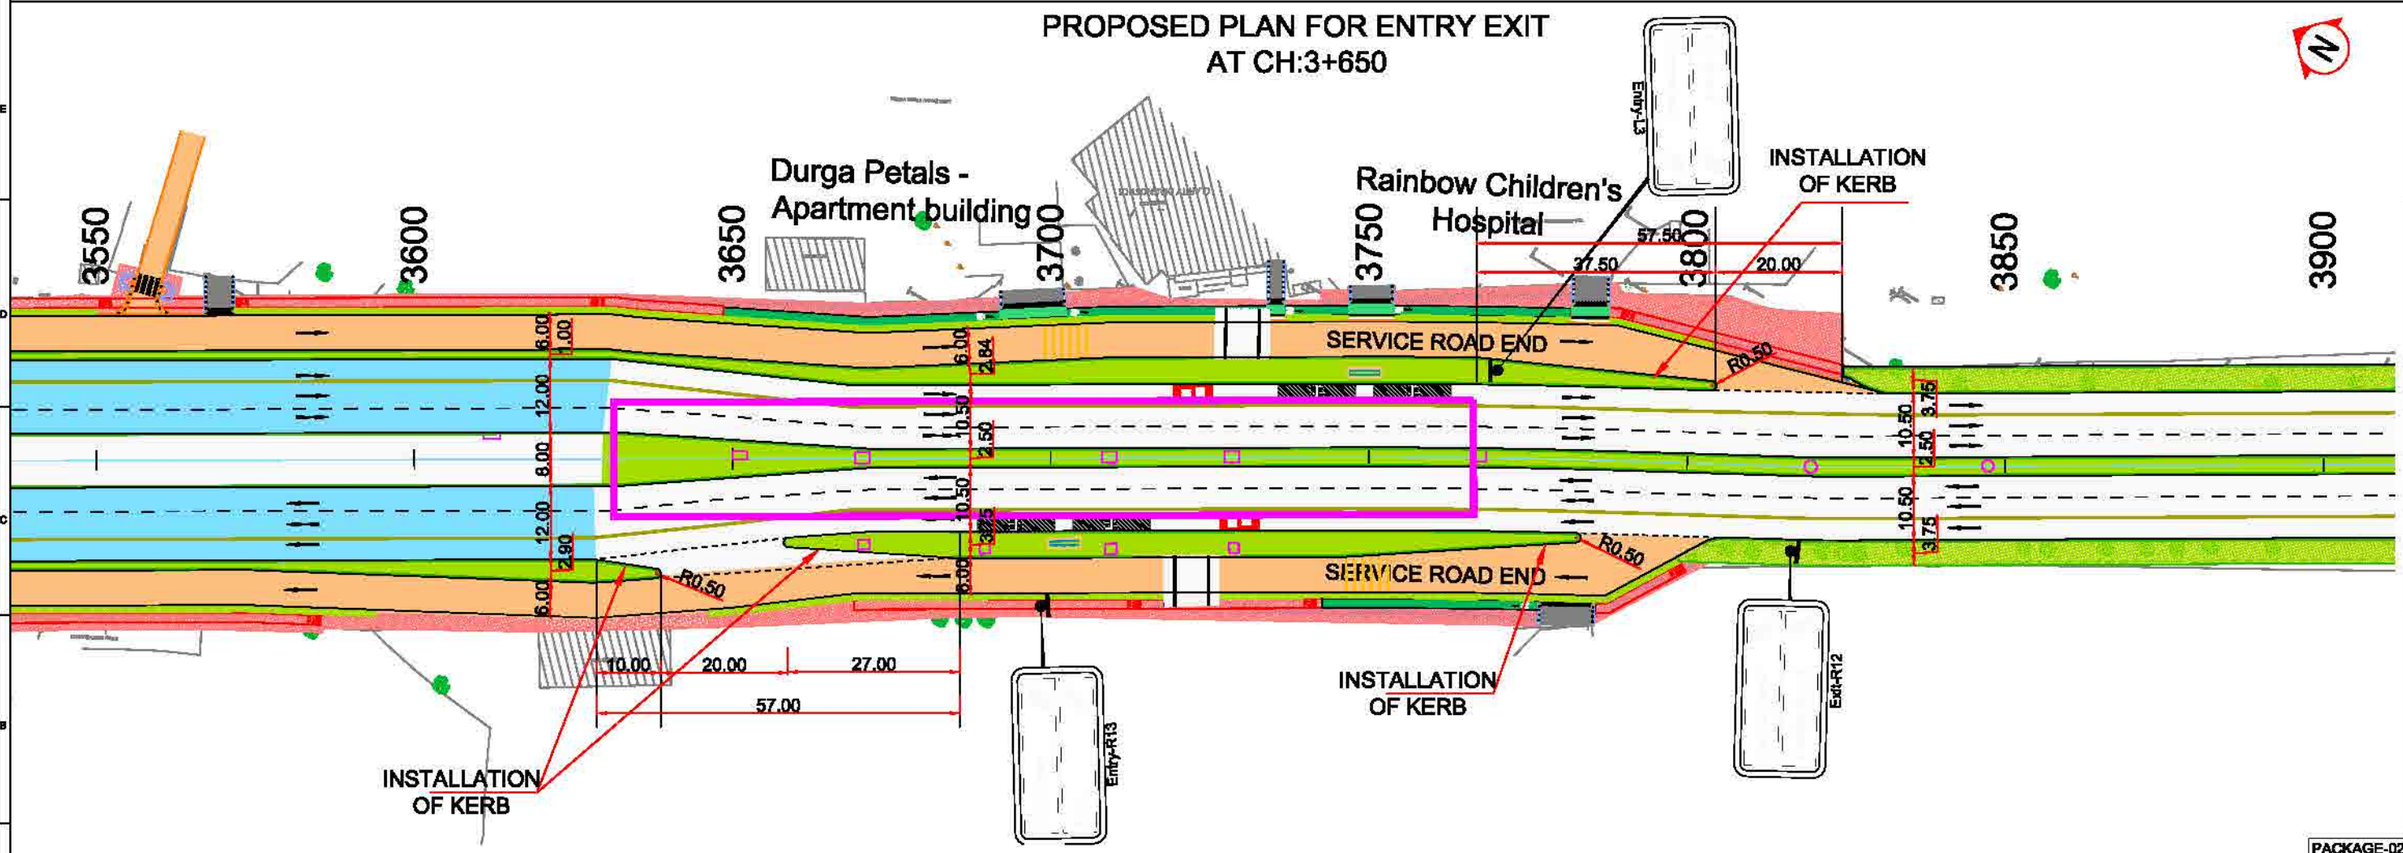

PACKAGE-02

SI NO.	DESCRIPTION	REVISION	BY	DATE

RELEASED FOR
- ☐ Draft Detailed Project Report
- ■ Detailed Project Report
- ☐ TENDER

CLIENT:
Bengaluru Smart Infrastructure Limited
Office of the Project Engineer-1, B-Smile,
Room No.108, 1st Floor, Annexe-2 Building,
N.R.Square, BBMP Bengaluru-560002

CONSULTANT:
Infra Support
Your Complete Engineering Partner
INFRA SUPPORT ENGINEERING CONSULTANTS PVT. LTD
An ISO 9001-2015 Certified Company
Infra House, #458/11/1, Hennur Bande,
Hennur Bagalur Main Road, Kalyan Nagar,
Bangalore - 560 043.
Phone: +91 91 48192837
Email: info@infrasupport.in www.infrasupport.in

PROJECT:	Development of Outer Ring Road to International Standards including Main Carriageway and Service Roads in Bangalore City
TITLE:	Entry / Exit Plan
DATE : Feb - 2026	DRG. NO. : IS \ 2513 \ HIG \ PL - 8
SHEET	6 of 19

Drawing is A2 size Printed on A3 size

KR PURAM

IBLUR

EXISTING PLAN FOR ENTRY EXIT AT CH:4+450

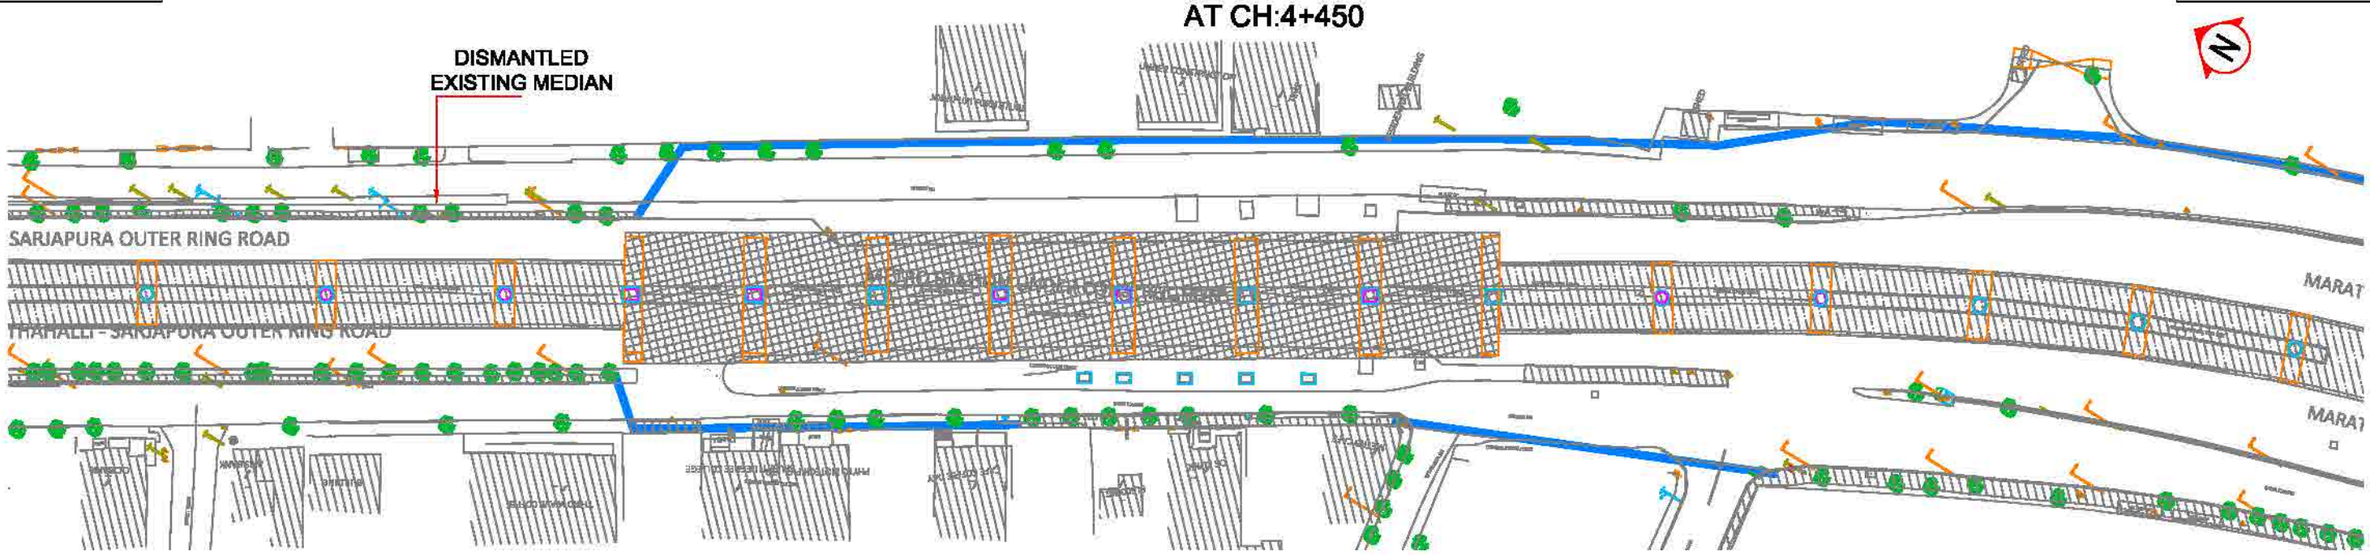

PROPOSED PLAN FOR ENTRY EXIT AT CH:4+450

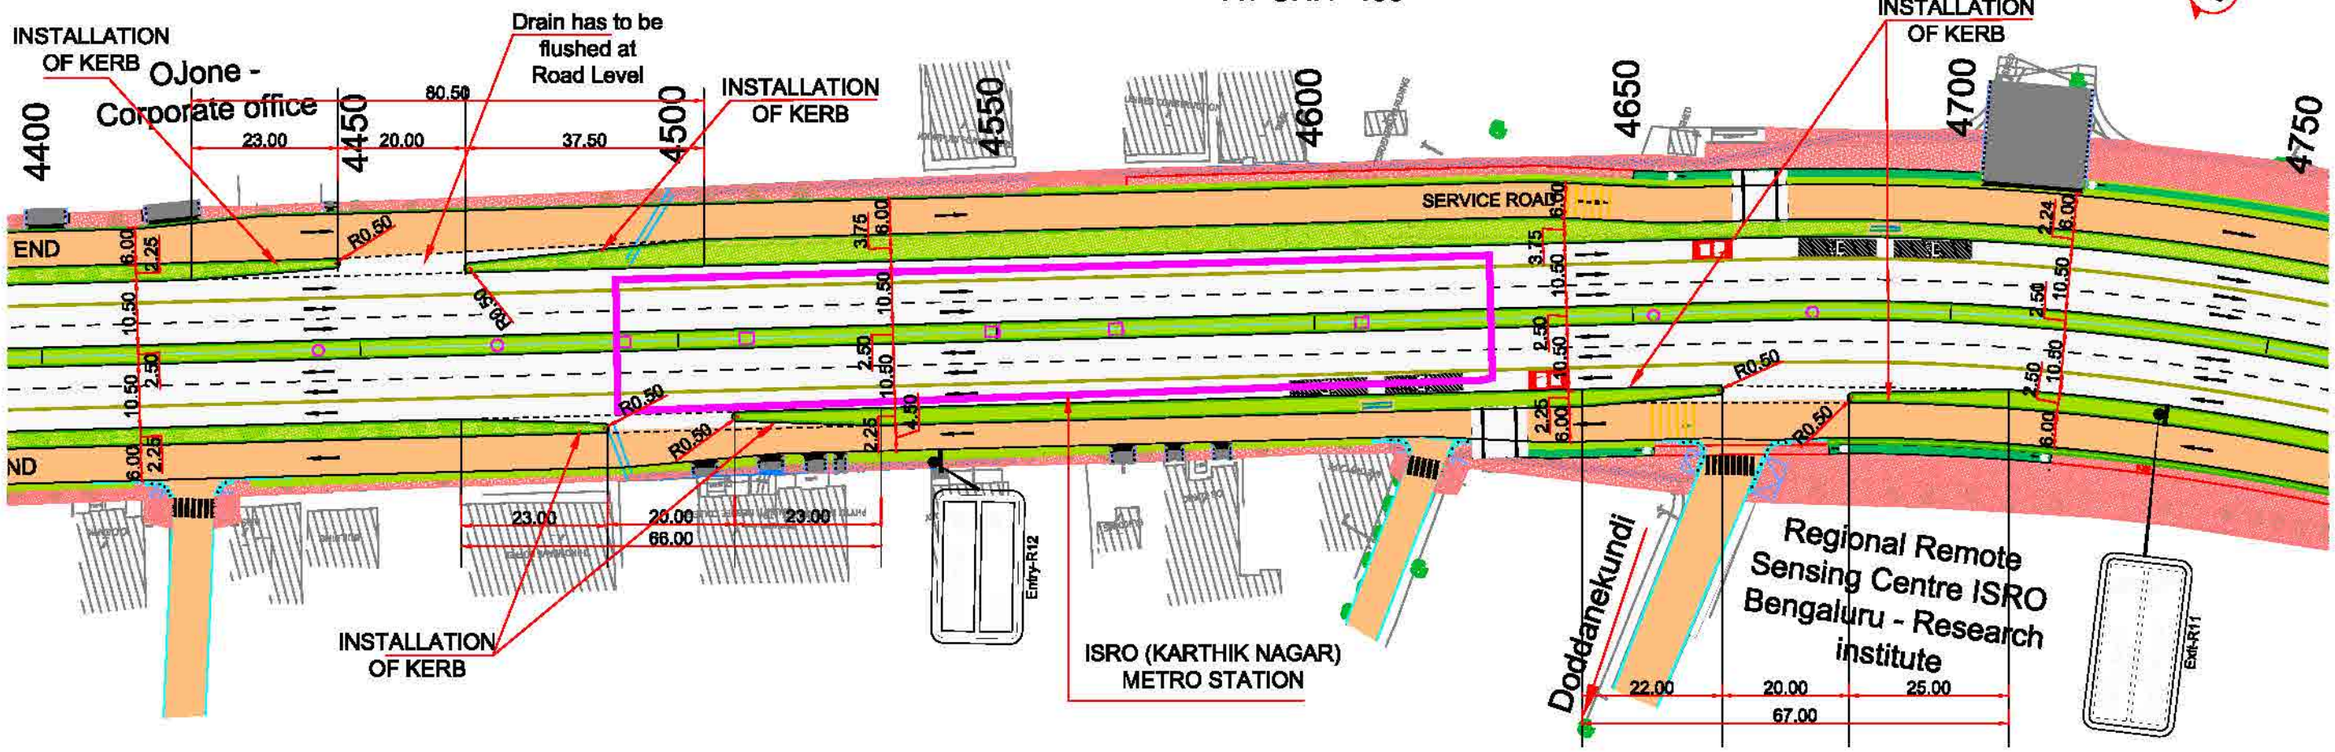

PACKAGE-02

SI NO.	DESCRIPTION	REVISION	BY	DATE

RELEASED FOR
- ☐ Draft Detailed Project Report
- ■ Detailed Project Report
- ☐ TENDER

CLIENT:

Bengaluru Smart Infrastructure Limited
Office of the Project Engineer-1, B-Smile,
Room No.108, 1st Floor, Annexe-2 Building,
N.R.Square, BBMP Bengaluru-560002

CONSULTANT:

Infra Support
Your Complete Engineering Partner

INFRA SUPPORT ENGINEERING CONSULTANTS PVT. LTD
An ISO 9001:2015 Certified Company
Infra House, #458/11/1, Hennur Bande,
Hennur Bagalur Main Road, Kalyan Nagar,
Bangalore - 560 043.
Phone: +91 91 48192937
Email: Info@infrasupport.in www.infrasupport.in

PROJECT:	Development of Outer Ring Road to International Standards including Main Carriageway and Service Roads in Bangalore City
TITLE:	Entry / Exit Plan
DATE : Feb - 2020	DRG. NO. : IS \ 2513 \ HIG \ PL - 7
SHEET	7 of 19

Drawing is A2 size Printed on A3 size

KR PURAM

IBLUR

EXISTING PLAN FOR ENTRY EXIT AT CH:4+870

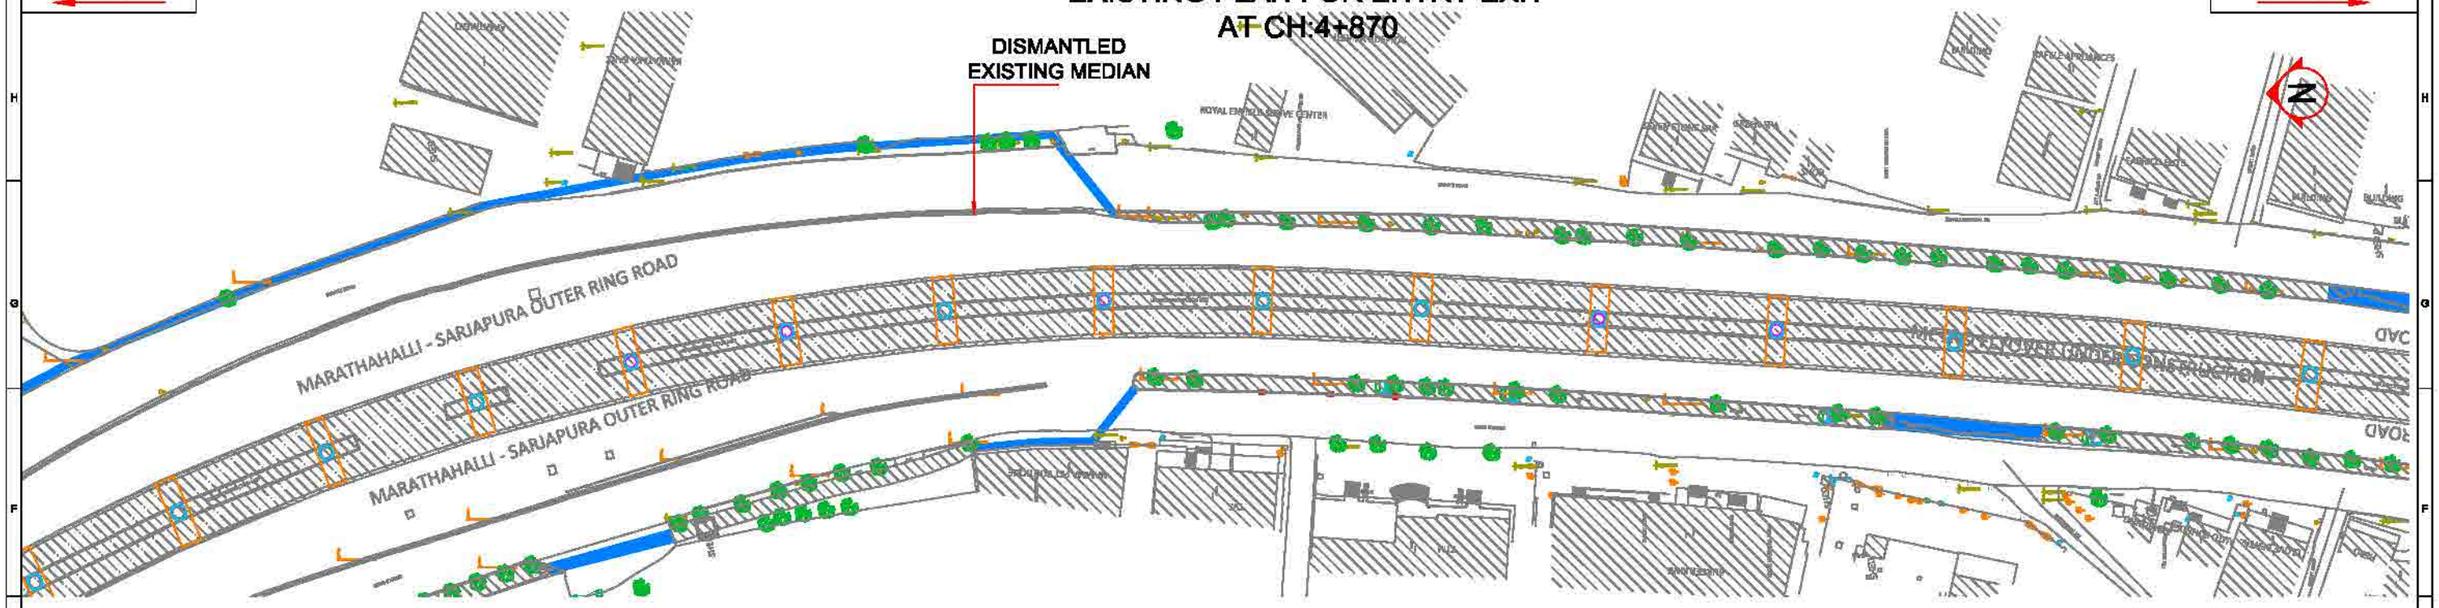

PROPOSED PLAN FOR ENTRY EXIT AT CH:4+870

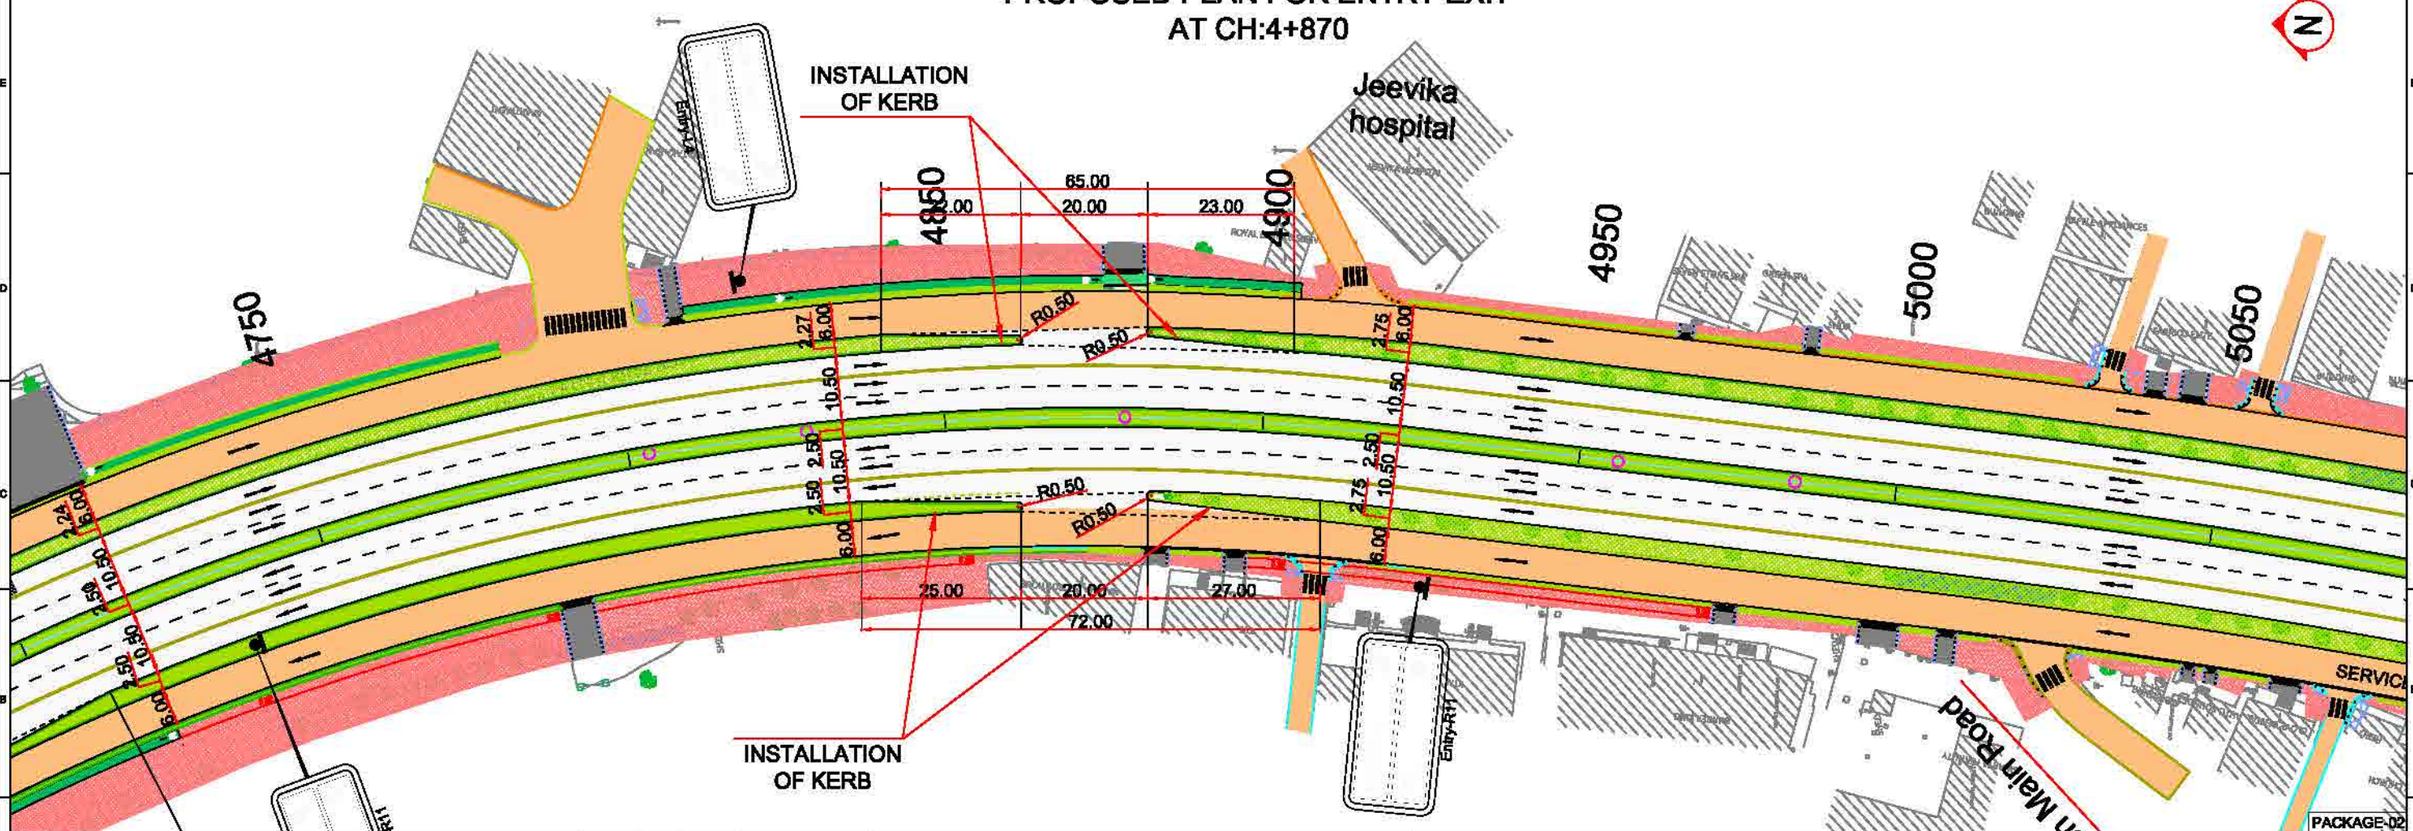

SI NO.	DESCRIPTION	REVISION	BY	DATE

RELEASED FOR

- ☐ Draft Detailed Project Report
- ■ Detailed Project Report
- ☐ TENDER

CLIENT:

Bengaluru Smart Infrastructure Limited
Office of the Project Engineer-1, B-Smile,
Room No.108, 1st Floor, Annexe-2 Building,
N.R.Square, BBMP Bengaluru-560002

CONSULTANT:

Infra Support
Your Complete Engineering Partner

INFRA SUPPORT ENGINEERING CONSULTANTS PVT. LTD
An ISO 9001:2015 Certified Company
Infra House, #458/11/1, Hennur Bande,
Hennur Bagalur Main Road, Kalyan Nagar,
Bangalore - 560 043.
Phone: +91 91 48192937
Email: info@infrasupport.in www.infrasupport.in

PROJECT:	Development of Outer Ring Road to International Standards including Main Carriageway and Service Roads in Bangalore City
TITLE:	Entry / Exit Plan
DATE : Feb - 2026	DRG. NO. : IS \ 2513 \ HIG \ PL - 8
SHEET	8 of 19

Drawing is A2 size Printed on A3 size

KR PURAM

IBLUR

EXISTING PLAN FOR ENTRY EXIT AT CH:5+200

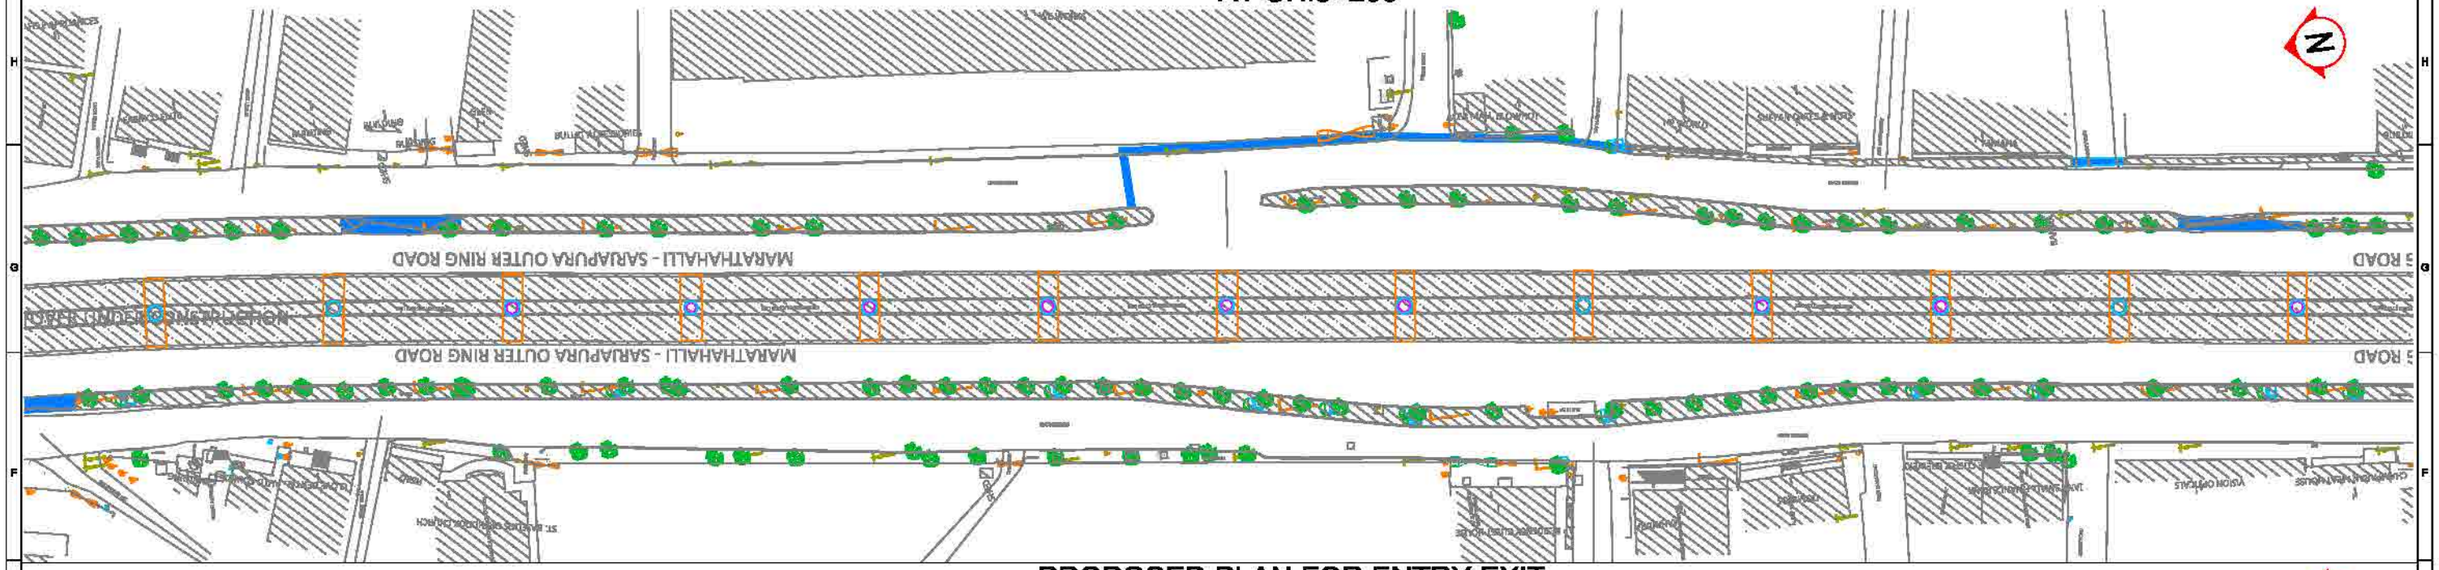

PROPOSED PLAN FOR ENTRY EXIT AT CH:5+200

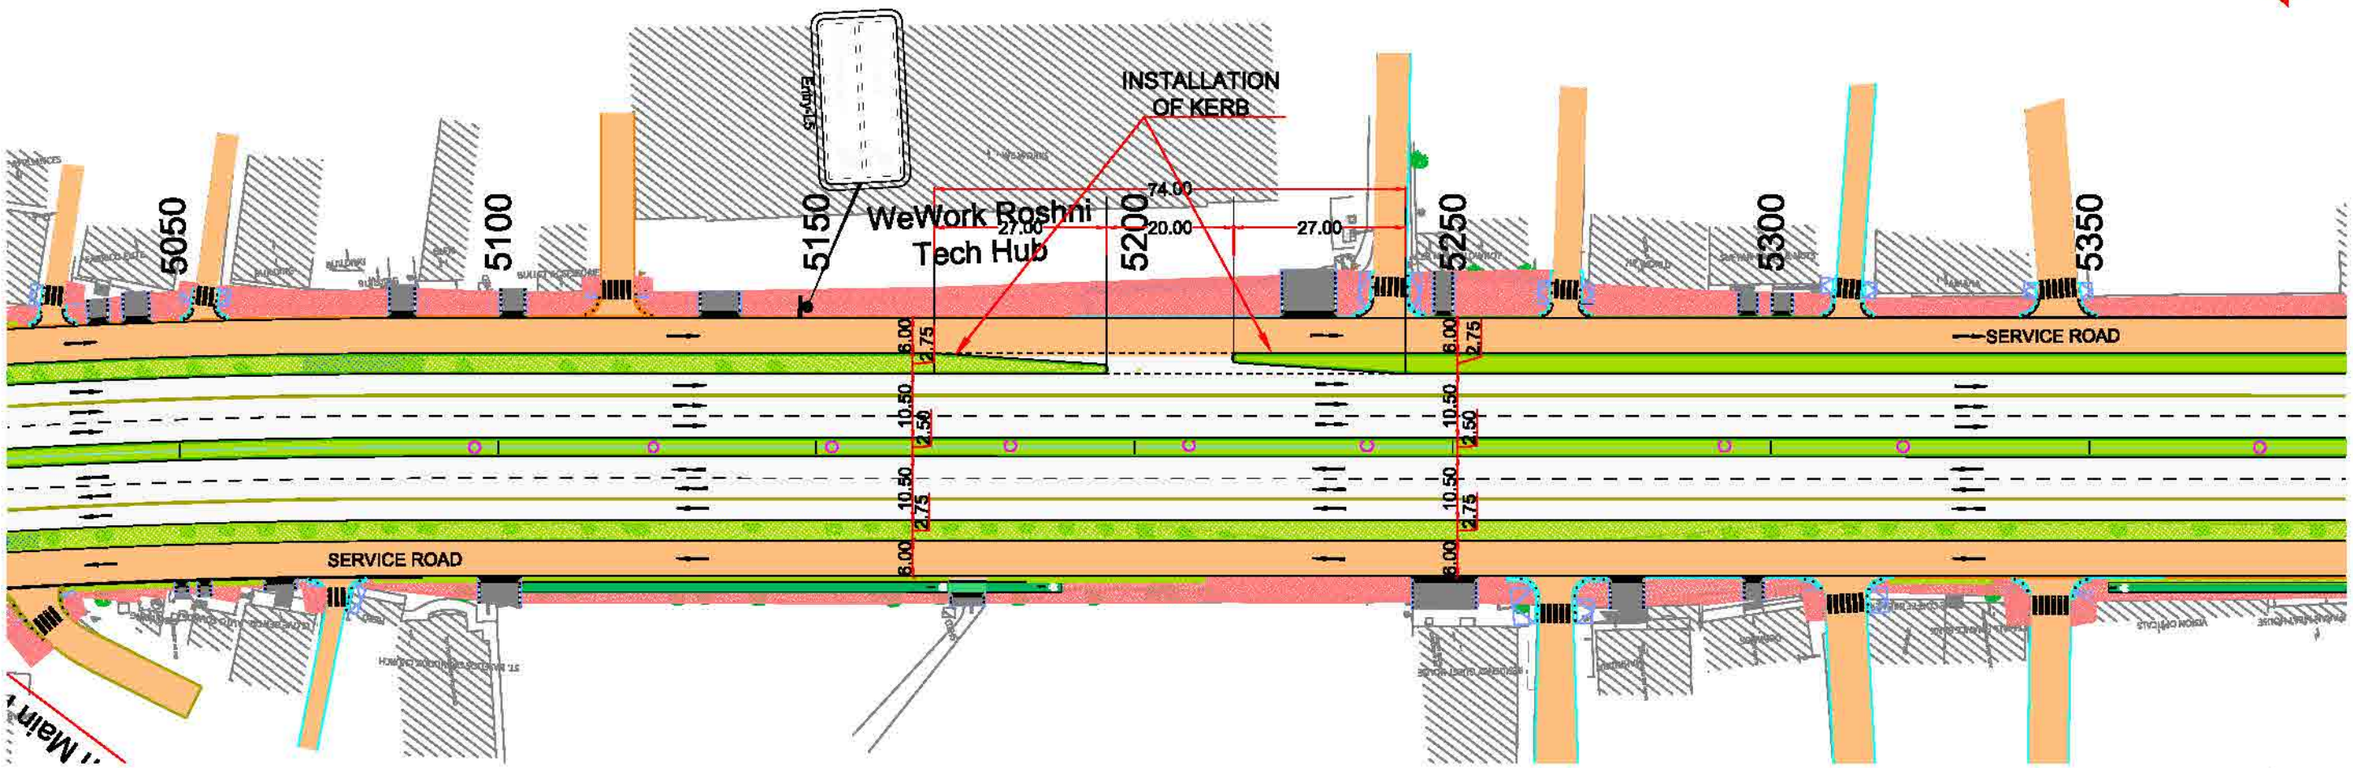

PACKAGE-02

SI NO.	DESCRIPTION	REVISION	BY	DATE

RELEASED FOR
- ☐ Draft Detailed Project Report
- ■ Detailed Project Report
- ☐ TENDER

CLIENT:

Bengaluru Smart Infrastructure Limited
Office of the Project Engineer-1, B-Smile,
Room No.108, 1st Floor, Annexe-2 Building,
N.R.Square, BBMP Bengaluru-560002

CONSULTANT:

Infra Support
Your Complete Engineering Partner

INFRA SUPPORT ENGINEERING CONSULTANTS PVT. LTD
An ISO 9001:2015 Certified Company
Infra House, #456/11/1, Hennur Bande,
Hennur Bagalur Main Road, Kalyan Nagar,
Bangalore - 560 043.
Phone: +91 91 48192937
Email: info@infrasupport.in www.infrasupport.in

PROJECT:	Development of Outer Ring Road to International Standards including Main Carriageway and Service Roads in Bangalore City
TITLE:	Entry / Exit Plan
DATE : Feb - 2026	DRG. NO. : IS \ 2513 \ HIG \ PL - 9
SHEET	9 of 19

Drawing is A2 size Printed on A3 size

KR PURAM

IBLUR

EXISTING PLAN FOR ENTRY EXIT AT CH:5+550

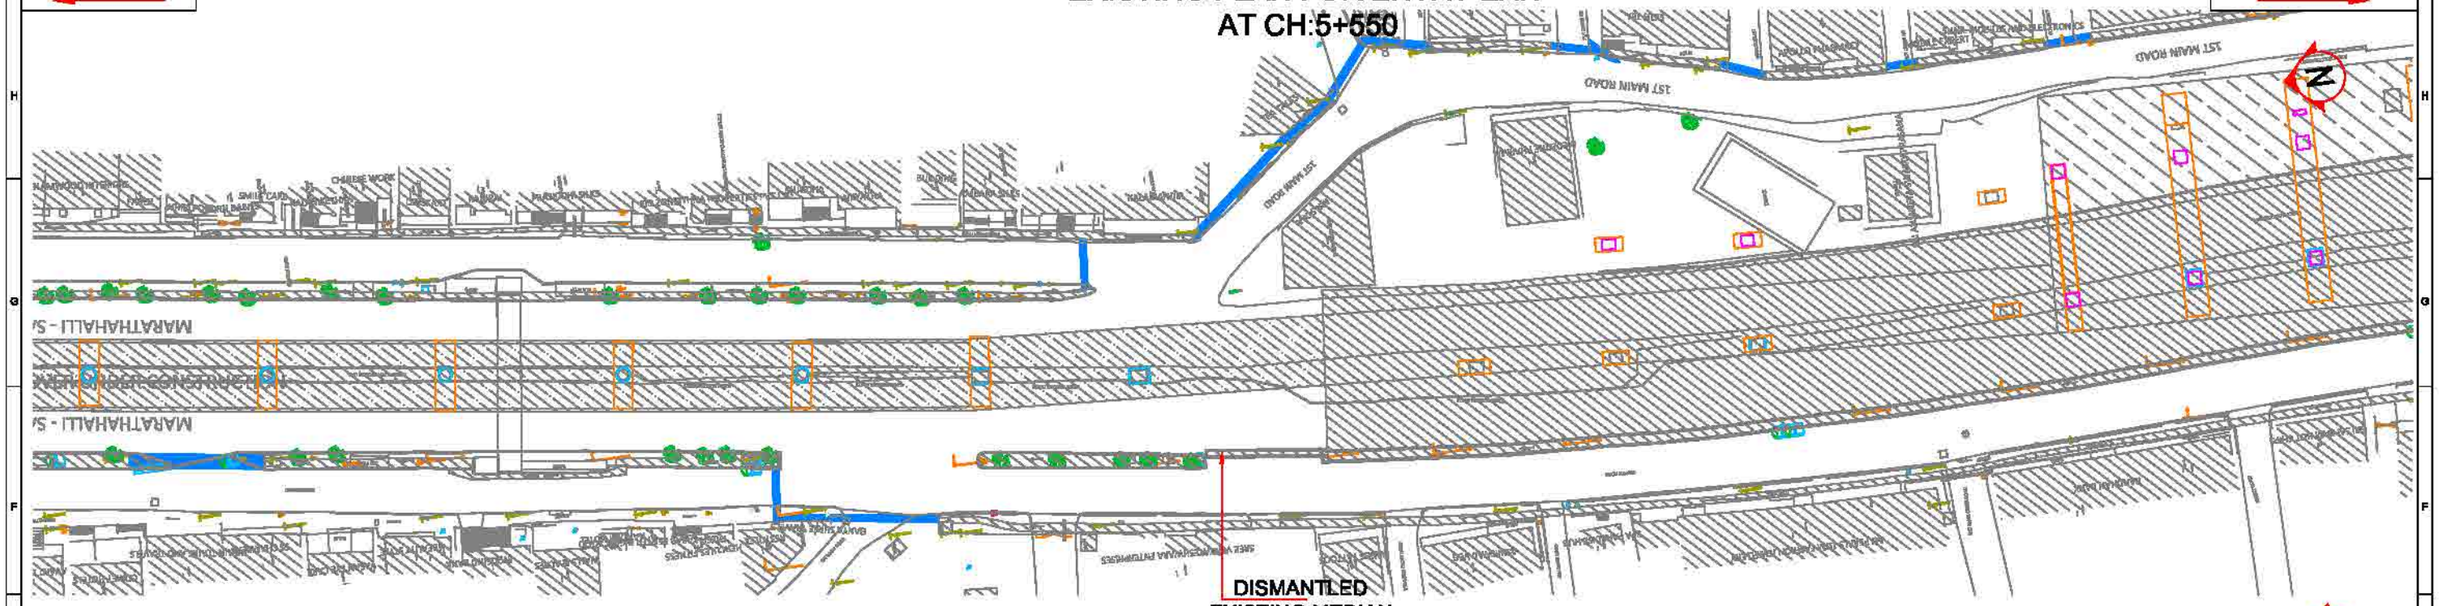

PROPOSED PLAN FOR ENTRY EXIT AT CH:5+550

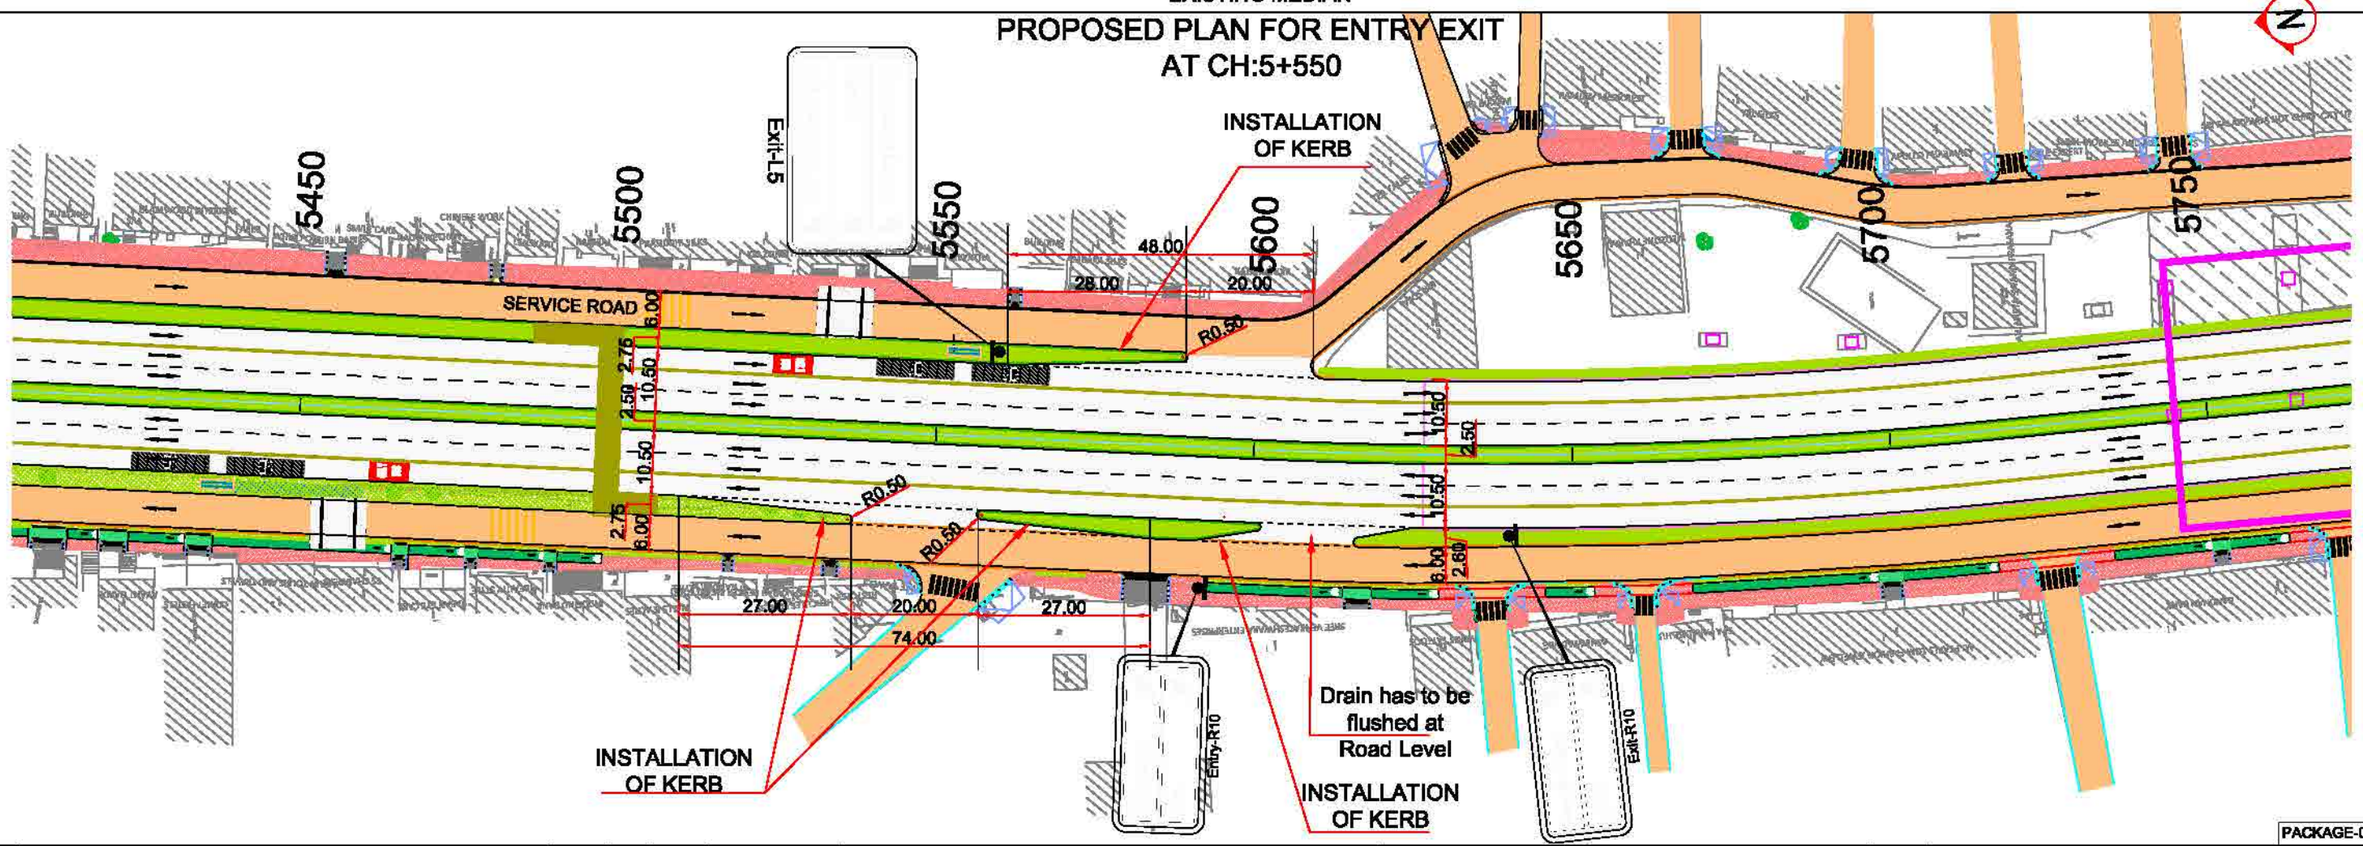

PACKAGE-02

SI NO.	DESCRIPTION	REVISION	BY	DATE

RELEASED FOR
- ☐ Draft Detailed Project Report
- ■ Detailed Project Report
- ☐ TENDER

CLIENT:
Bengaluru Smart Infrastructure Limited
Office of the Project Engineer-1, B-Smile,
Room No.108, 1st Floor, Annexe-2 Building,
N.R.Square, BBMP Bengaluru-560002

CONSULTANT:
Infra Support
Your Complete Engineering Partner
INFRA SUPPORT ENGINEERING CONSULTANTS PVT. LTD
An ISO 9001-2015 Certified Company
Infra House, #458/11/1, Hennur Bande,
Hennur Bagalur Main Road, Kalyan Nagar,
Bangalore - 560 043.
Phone: +91 91 48192937
Email: info@infrasupport.in www.infrasupport.in

PROJECT:	Development of Outer Ring Road to International Standards including Main Carriageway and Service Roads in Bangalore City
TITLE:	Entry / Exit Plan
DATE : Feb - 2026	DRG. NO. : IS \ 2513 \ HIG \ PL - 10
SHEET	10 of 19

Drawing is A2 size Printed on A3 size

KR PURAM

IBLUR

EXISTING PLAN FOR ENTRY EXIT AT CH:6+350

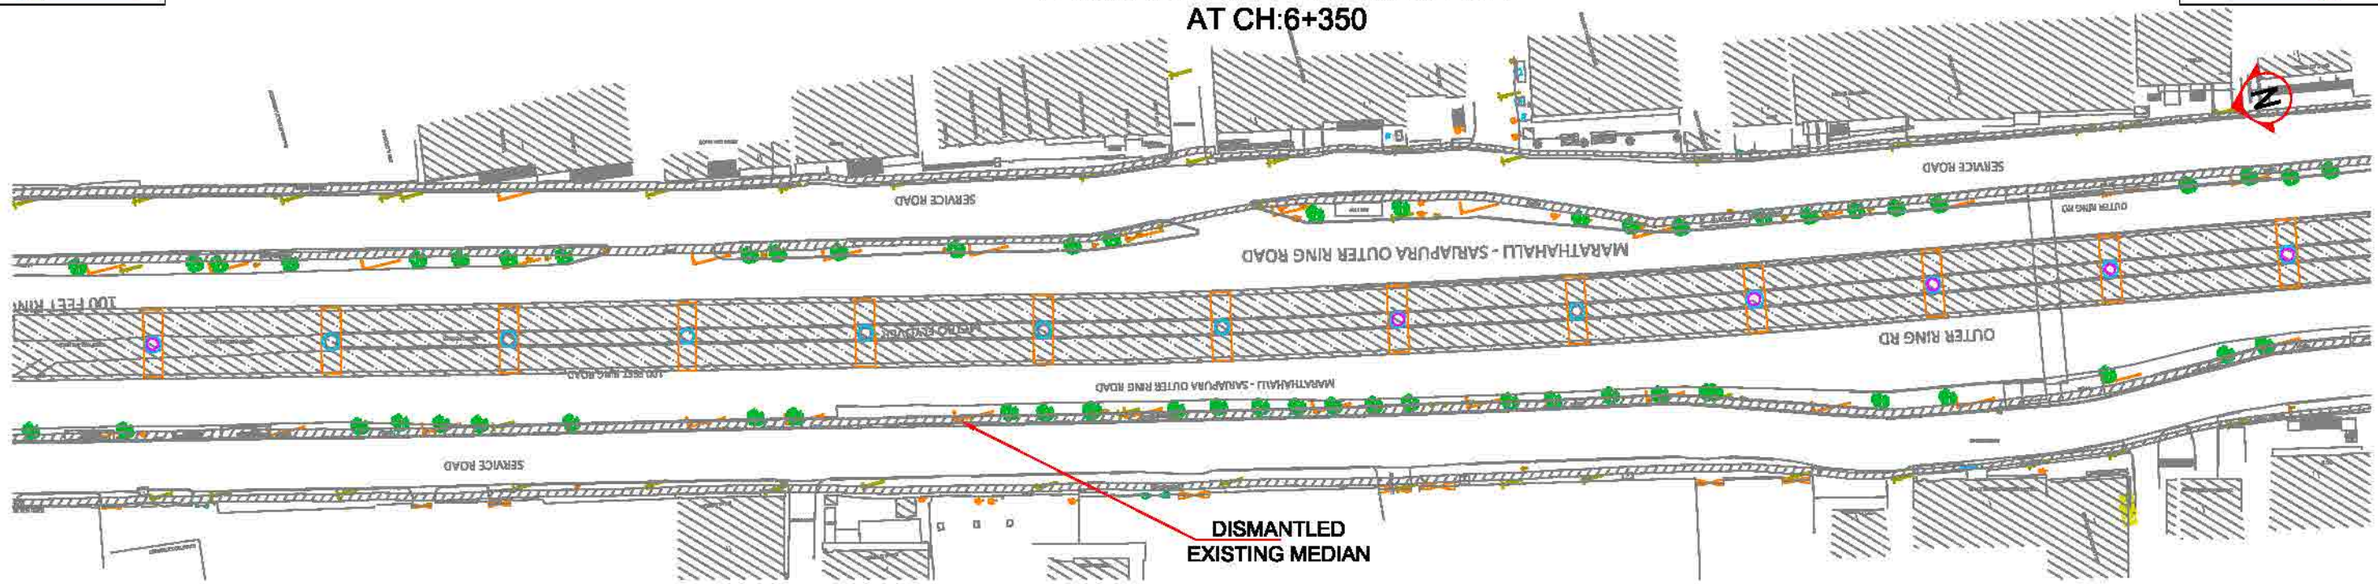

PROPOSED PLAN FOR ENTRY EXIT AT CH:6+350

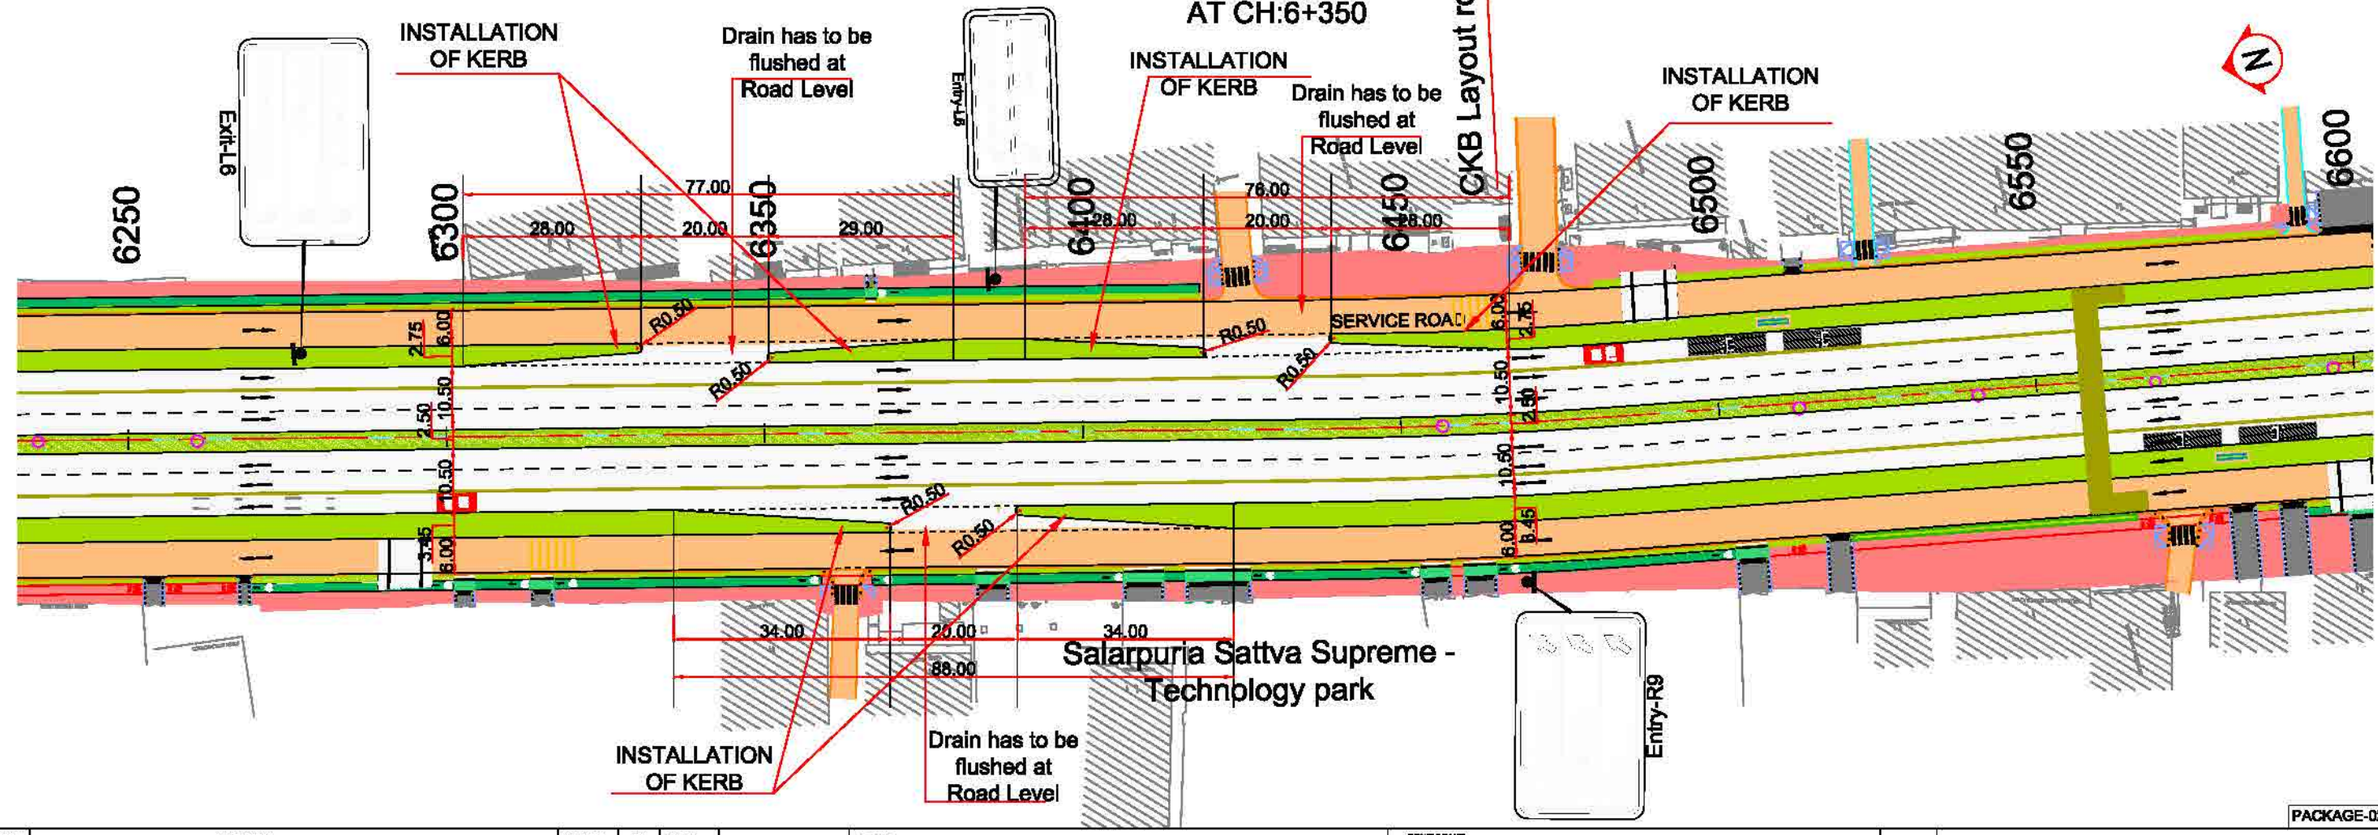

PACKAGE-02

SI NO.	DESCRIPTION	REVISION	BY	DATE

RELEASED FOR
- ☐ Draft Detailed Project Report
- ■ Detailed Project Report
- ☐ TENDER

CLIENT:

Bengaluru Smart Infrastructure Limited
Office of the Project Engineer-1, B-Smile,
Room No.108, 1st Floor, Annexe-2 Building,
N.R.Square, BBMP Bengaluru-560002

CONSULTANT:

Infra Support
Your Complete Engineering Partner

INFRA SUPPORT ENGINEERING CONSULTANTS PVT. LTD
An ISO 9001:2015 Certified Company
Infra House, #458/11/1, Hennur Bande,
Hennur Bagalur Main Road, Kalyan Nagar,
Bangalore - 560 043.
Phone: +91 91 48192837
Email: info@infrasupport.in www.infrasupport.in

PROJECT:	Development of Outer Ring Road to International Standards including Main Carriageway and Service Roads in Bangalore City
TITLE:	Entry / Exit Plan
DATE : Feb - 2026	DRG. NO. : IS \ 2513 \ HIG \ PL - 11
SHEET	11 of 19

Drawing is A2 size Printed on A3 size

KR PURAM

IBLUR

EXISTING PLAN FOR ENTRY EXIT AT CH:6+650

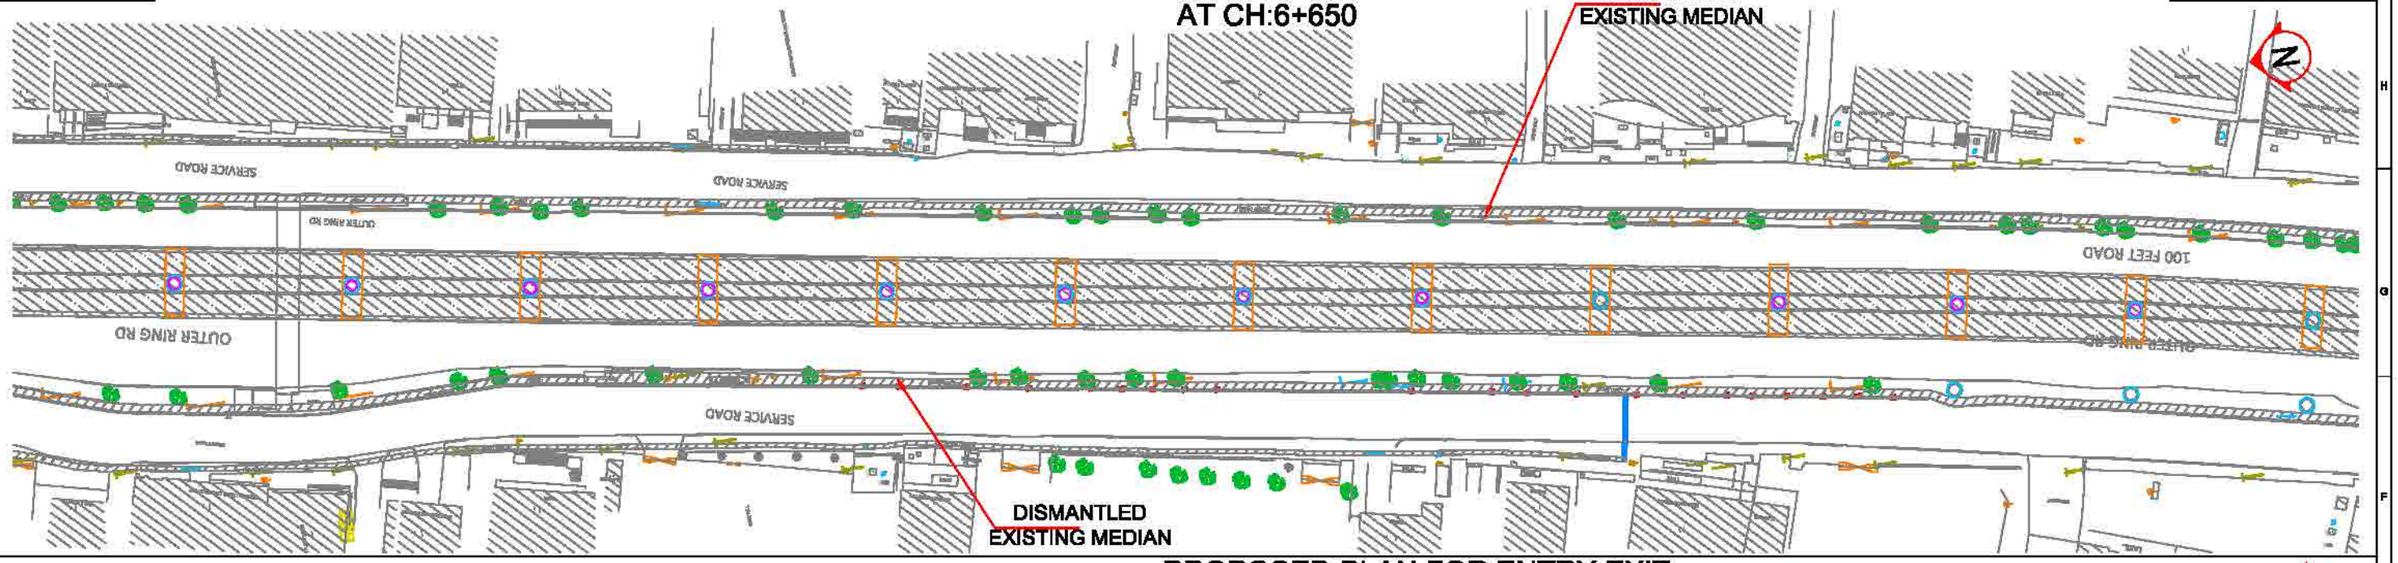

PROPOSED PLAN FOR ENTRY EXIT AT CH:6+650

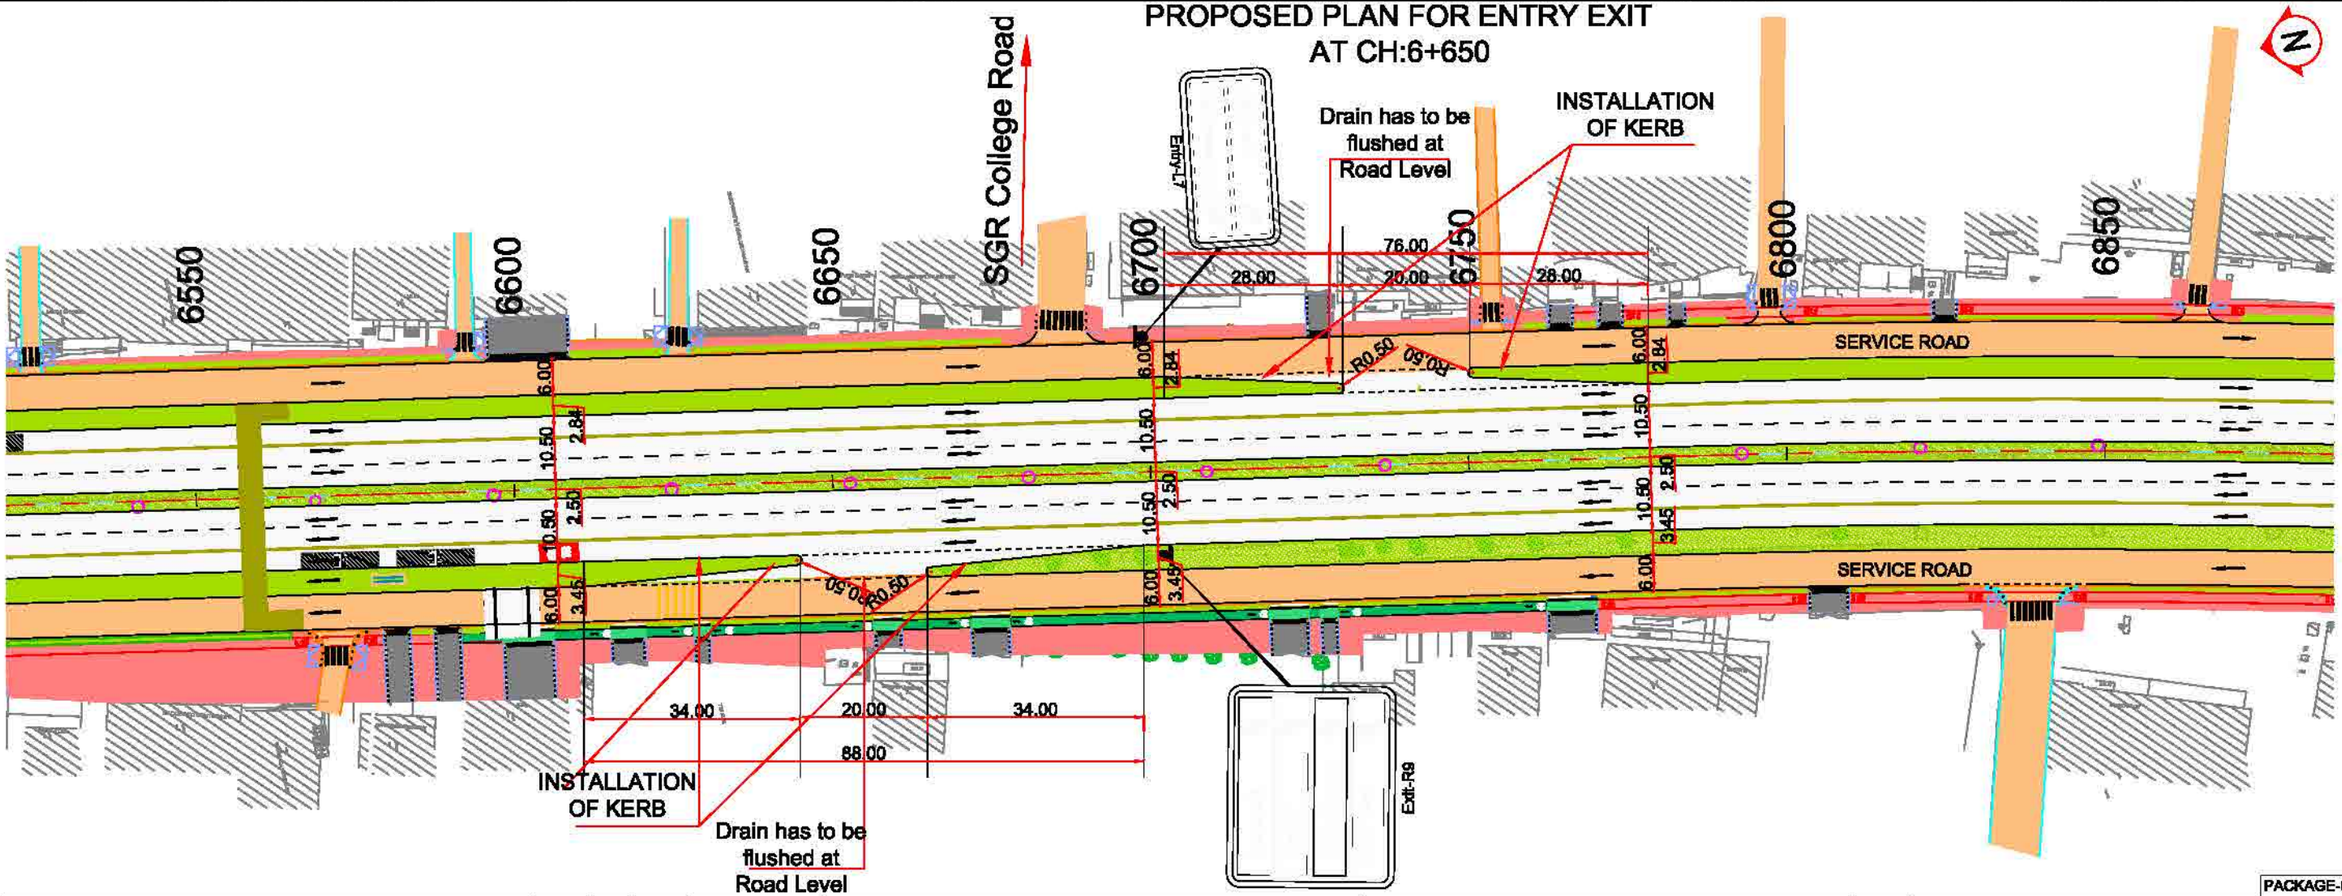

PACKAGE-02

SI NO.	DESCRIPTION	REVISION	BY	DATE

RELEASED FOR
- ☐ Draft Detailed Project Report
- ■ Detailed Project Report
- ☐ TENDER

CLIENT:
Bengaluru Smart Infrastructure Limited
Office of the Project Engineer-1, B-Smile,
Room No.108, 1st Floor, Annexe-2 Building,
N.R.Square, BBMP Bengaluru-560002

CONSULTANT:
Infra Support
Your Complete Engineering Partner
INFRA SUPPORT ENGINEERING CONSULTANTS PVT. LTD
An ISO 9001:2015 Certified Company
Infra House, #458/11/1, Hennur Bande,
Hennur Bagalur Main Road, Kalyan Nagar,
Bangalore - 560 043.
Phone: +91 91 48192837
Email: info@infrasupport.in www.infrasupport.in

PROJECT:	Development of Outer Ring Road to International Standards including Main Carriageway and Service Roads in Bangalore City
TITLE:	Entry / Exit Plan
DATE : Feb - 2026	DRG. NO. : IS \ 2513 \ HIG \ PL - 12
SHEET	12 of 19

Drawing is A2 size Printed on A3 size

KR PURAM

IBLUR

EXISTING PLAN FOR ENTRY EXIT AT CH:7+200

DISMANTLED EXISTING MEDIAN

DISMANTLED EXISTING MEDIAN

DISMANTLED EXISTING MEDIAN

OUTER RING RD

OUTER RING RD

SHED

SHED

SHED

PROPOSED PLAN FOR ENTRY EXIT AT CH:7+200

Drain has to be flushed at Road Level

INSTALLATION OF KERB

Exit-L7

7150

7200

20.00

18.00

28.00

INSTALLATION OF KERB

7250

Entry-L8

7300

Drain has to be flushed at Road Level

INSTALLATION OF KERB

Salarpuria Eminence - Corporate office

76.00

28.00

20.00

28.00

7350

7400

INSTALLATION OF KERB

Belandur Railway Station

Gospaze Coworking Sp

7450

SERVICE ROAD

R0.50

R0.50

6.00 2.84 6.00

10.50 2.50 10.50

10.50 3.45 10.50

6.00 6.00

SERVICE ROAD

20.00

INSTALLATION OF KERB

Drain has to be flushed at Road Level

Entry-R8

Metro Station

KODIBEESANAHALLI METRO STATIONA

INSTALLATION OF KERB

Exit-R8

Prestige Campus

Adobe India

PACKAGE-02

SI NO.	DESCRIPTION	REVISION	BY	DATE

RELEASED FOR

- ☐ Draft Detailed Project Report
- ■ Detailed Project Report
- ☐ TENDER

CLIENT:

Bengaluru Smart Infrastructure Limited
Office of the Project Engineer-1, B-Smile,
Room No.108, 1st Floor, Annexe-2 Building,
N.R.Square, BBMP Bengaluru-560002

CONSULTANT:

Infra Support
Your Complete Engineering Partner

INFRA SUPPORT ENGINEERING CONSULTANTS PVT. LTD
An ISO 9001-2015 Certified Company
Infra House, #458/11/1, Hennur Bande,
Hennur Bagalur Main Road, Kalyan Nagar,
Bangalore - 560 043.
Phone: +91 91 48192937
Email: info@infrasupport.in www.infrasupport.in

PROJECT:	Development of Outer Ring Road to International Standards including Main Carriageway and Service Roads in Bangalore City
TITLE:	Entry / Exit Plan
DATE : Feb - 2026	DRG. NO. : IS \ 2513 \ HIG \ PL - 13
SHEET	13 of 19

Drawing is A2 size Printed on A3 size

KR PURAM

IBLUR

EXISTING PLAN FOR ENTRY EXIT AT CH:7+550

DISMANTLED EXISTING MEDIAN

DISMANTLED EXISTING MEDIAN

DISMANTLED EXISTING MEDIAN

OUTER RING RD

100 FEET ROAD

NAGARA KANYAKUMARI HIGHWAY

SRINAGAR-KANYAKUMA

PROPOSED PLAN FOR ENTRY EXIT AT CH:7+550

GoSpaze - Coworking Space

Drain has to be flushed at Road Level

INSTALLATION OF KERB

Drain has to be flushed at Road Level

INSTALLATION OF KERB

7450 7500 7550 7600 7650 7700 7750 7800

76.00 28.00 20.00 28.00

50.00 20.00 20.00

SERVICE ROAD

SERVICE ROAD

R0.50

37.00 20.00 20.00 77.00

Adobe India

Prestige tech park exit gate

Prestige Tech Park - Technology park

Oracle Tech Hub Corporate office

Exit-R7

PACKAGE-02

SI NO.	DESCRIPTION	REVISION	BY	DATE

RELEASED FOR

- ☐ Draft Detailed Project Report
- ■ Detailed Project Report
- ☐ TENDER

CLIENT:

Bengaluru Smart Infrastructure Limited
Office of the Project Engineer-1, B-Smile,
Room No.108, 1st Floor, Annexe-2 Building,
N.R.Square, BBMP Bengaluru-560002

CONSULTANT:

Infra Support
Your Complete Engineering Partner
INFRA SUPPORT ENGINEERING CONSULTANTS PVT. LTD
An ISO 9001-2015 Certified Company
Infra House, #458/11/1, Hennur Bande,
Hennur Bagalur Main Road, Kalyan Nagar,
Bangalore - 560 043.
Phone: +91 91 48192837
Email: info@infrasupport.in www.infrasupport.in

PROJECT:	Development of Outer Ring Road to International Standards including Main Carriageway and Service Roads in Bangalore City
TITLE:	Entry / Exit Plan
DATE : Feb - 2026	DRG. NO. : IS \ 2513 \ HIG \ PL - 14
SHEET	14 of 19

Drawing is A2 size Printed on A3 size

KR PURAM

IBLUR

EXISTING PLAN FOR ENTRY EXIT AT CH:8+350

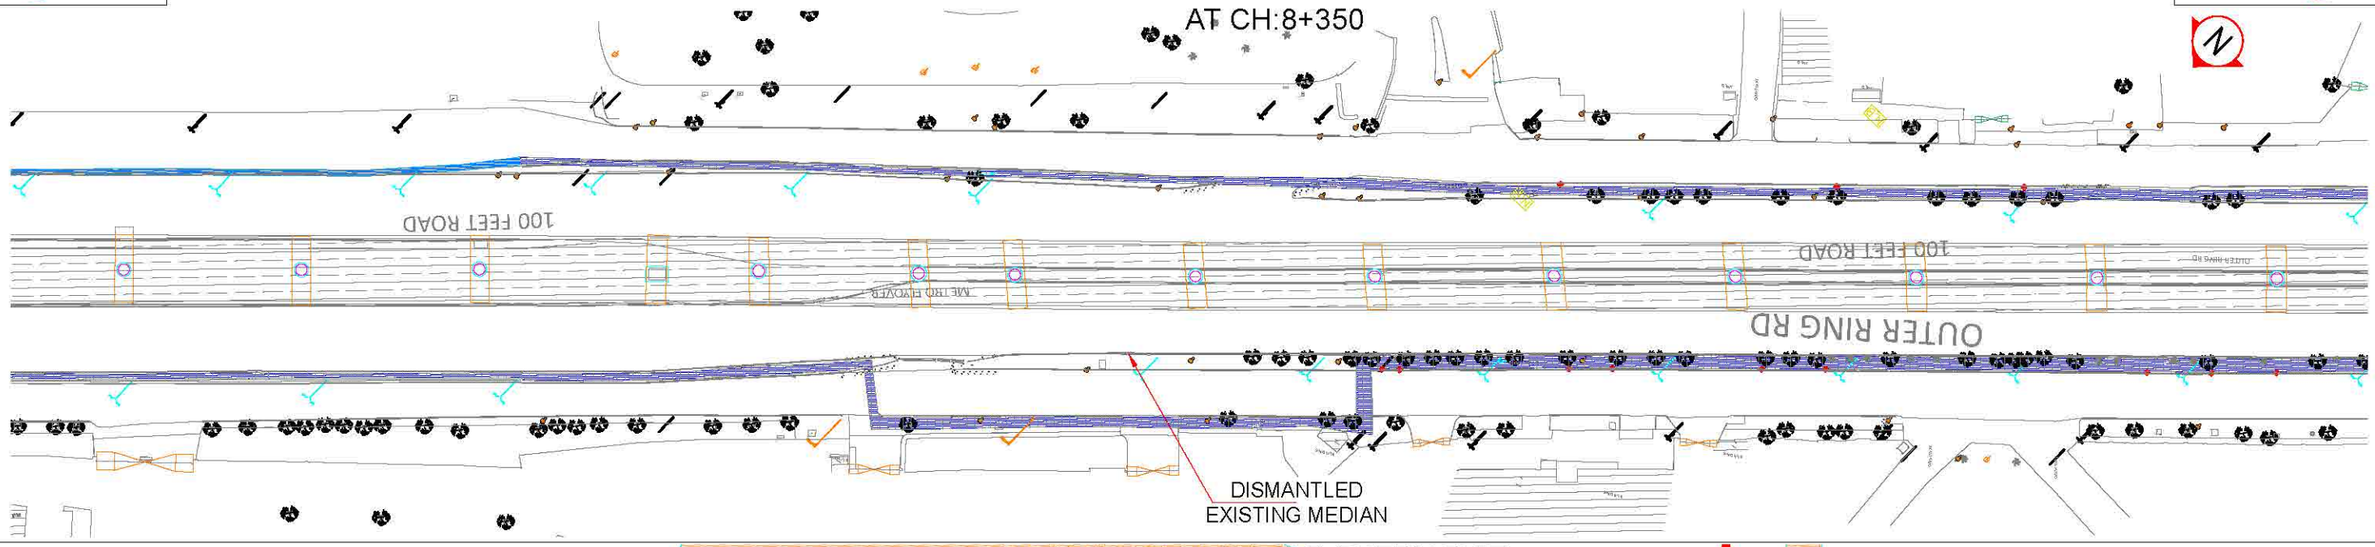

PROPOSED PLAN FOR ENTRY EXIT AT CH:8+350

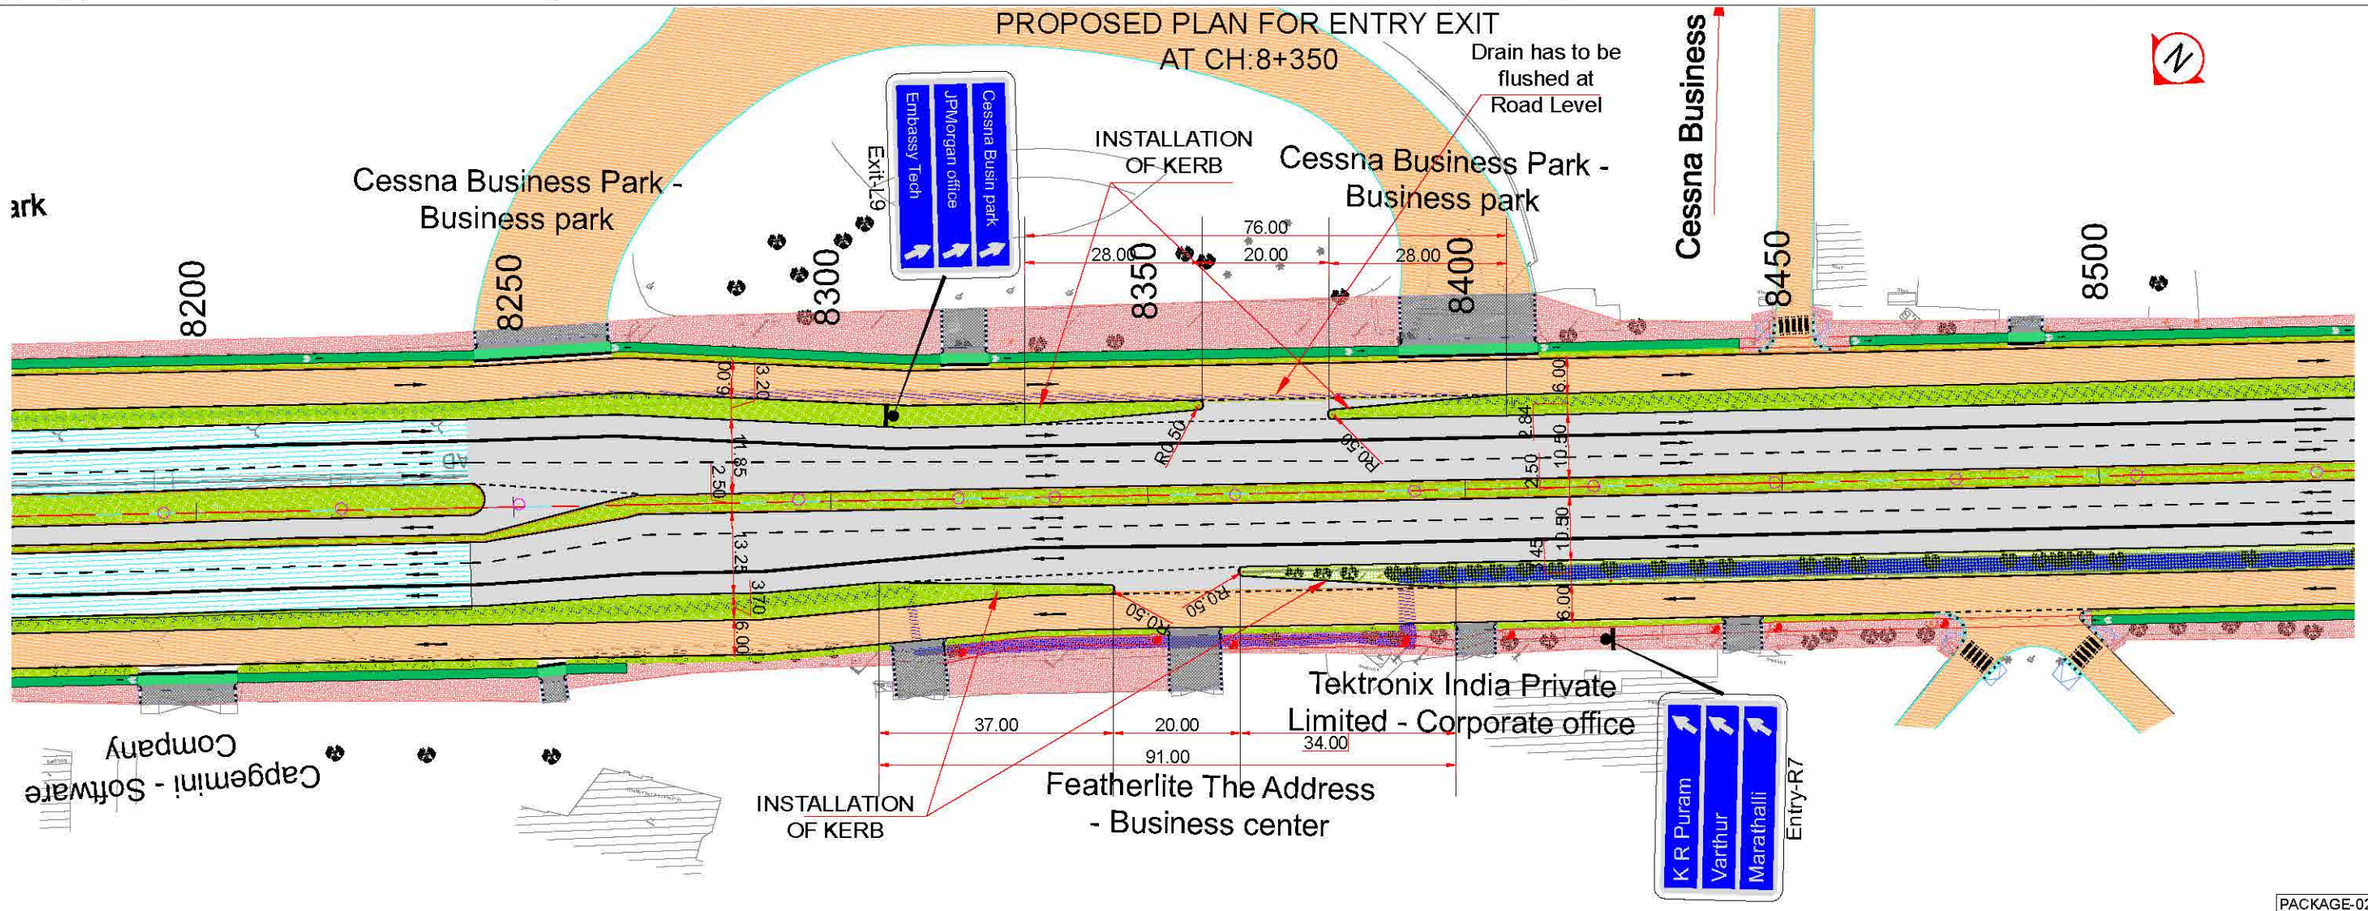

PACKAGE-02

SI NO.	DESCRIPTION	REVISION.	BY	DATE

RELEASED FOR
- ☐ Draft Detailed Project Report
- ▨ Detailed Project Report
- ☐ TENDER

CLIENT:

Bengaluru Smart Infrastructure Limited
Office of the Project Engineer-1, B-Smile,
Room No.108, 1st Floor, Annexe-2 Building,
N.R.Square, BBMP Bengaluru-560002

CONSULTANT:

Infra Support
Your Complete Engineering Partner

INFRA SUPPORT ENGINEERING CONSULTANTS PVT. LTD.
An ISO 9001-2015 Certified Company
Infra House, #456/11/1, Hennur Bande,
Hennur Bagalur Main Road, Kalyan Nagar,
Bangalore - 560 043.
Phone: +91 91 48192837
Email: info@infrasupport.in www.infrasupport.in

PROJECT:	Development of Outer Ring Road to International Standards including Main Carriageway and Service Roads in Bangalore City
TITLE:	Entry / Exit Plan
DATE : Feb - 2026	DRG. NO.: IS \ 2513 \ HIG \ PL - 15
SHEET	15 of 19

Drawing is A2 size Printed on A3 size

KR PURAM

IBLUR

EXISTING PLAN FOR ENTRY EXIT AT CH:8+830

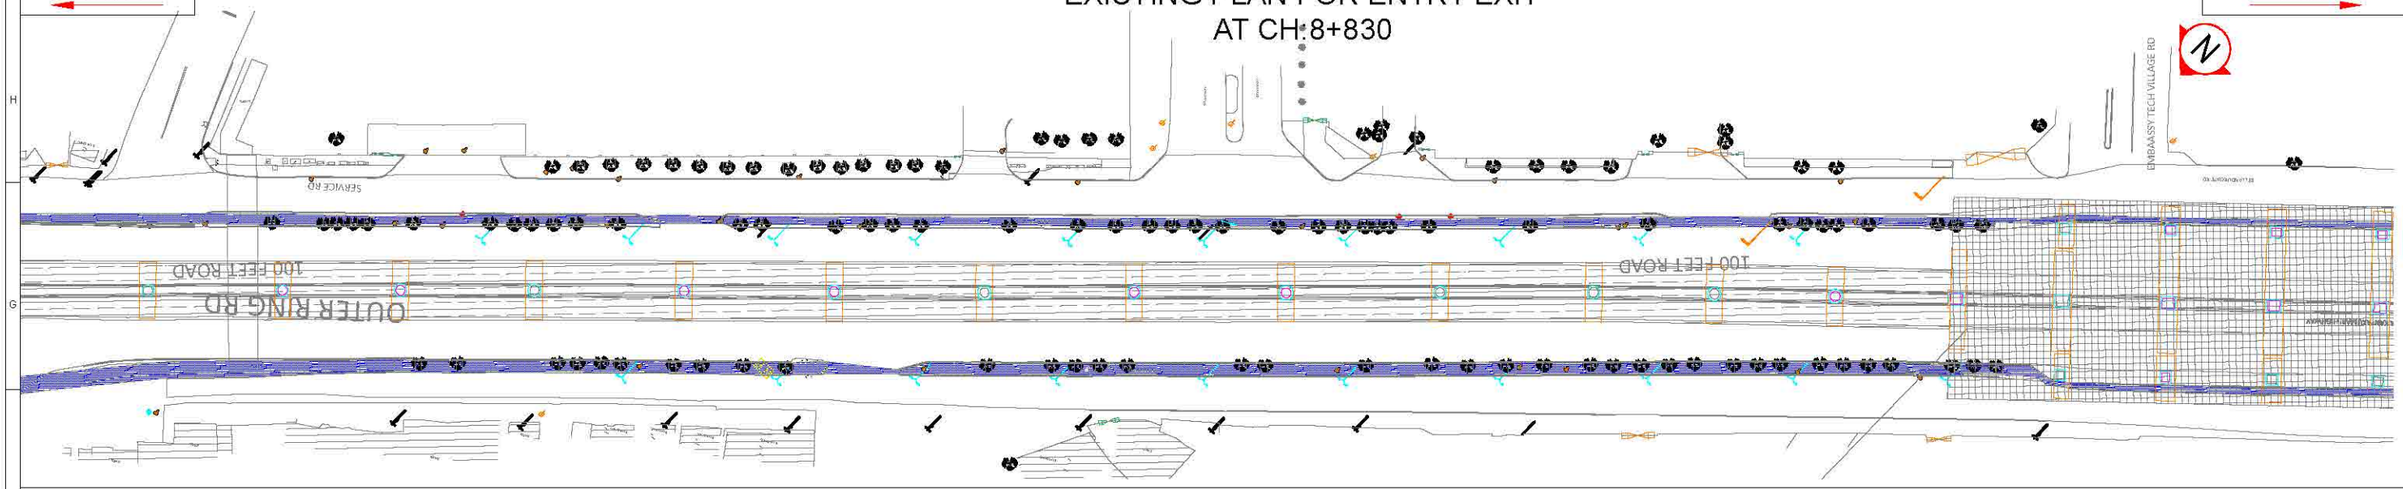

PROPOSED PLAN FOR ENTRY EXIT AT CH:8+830

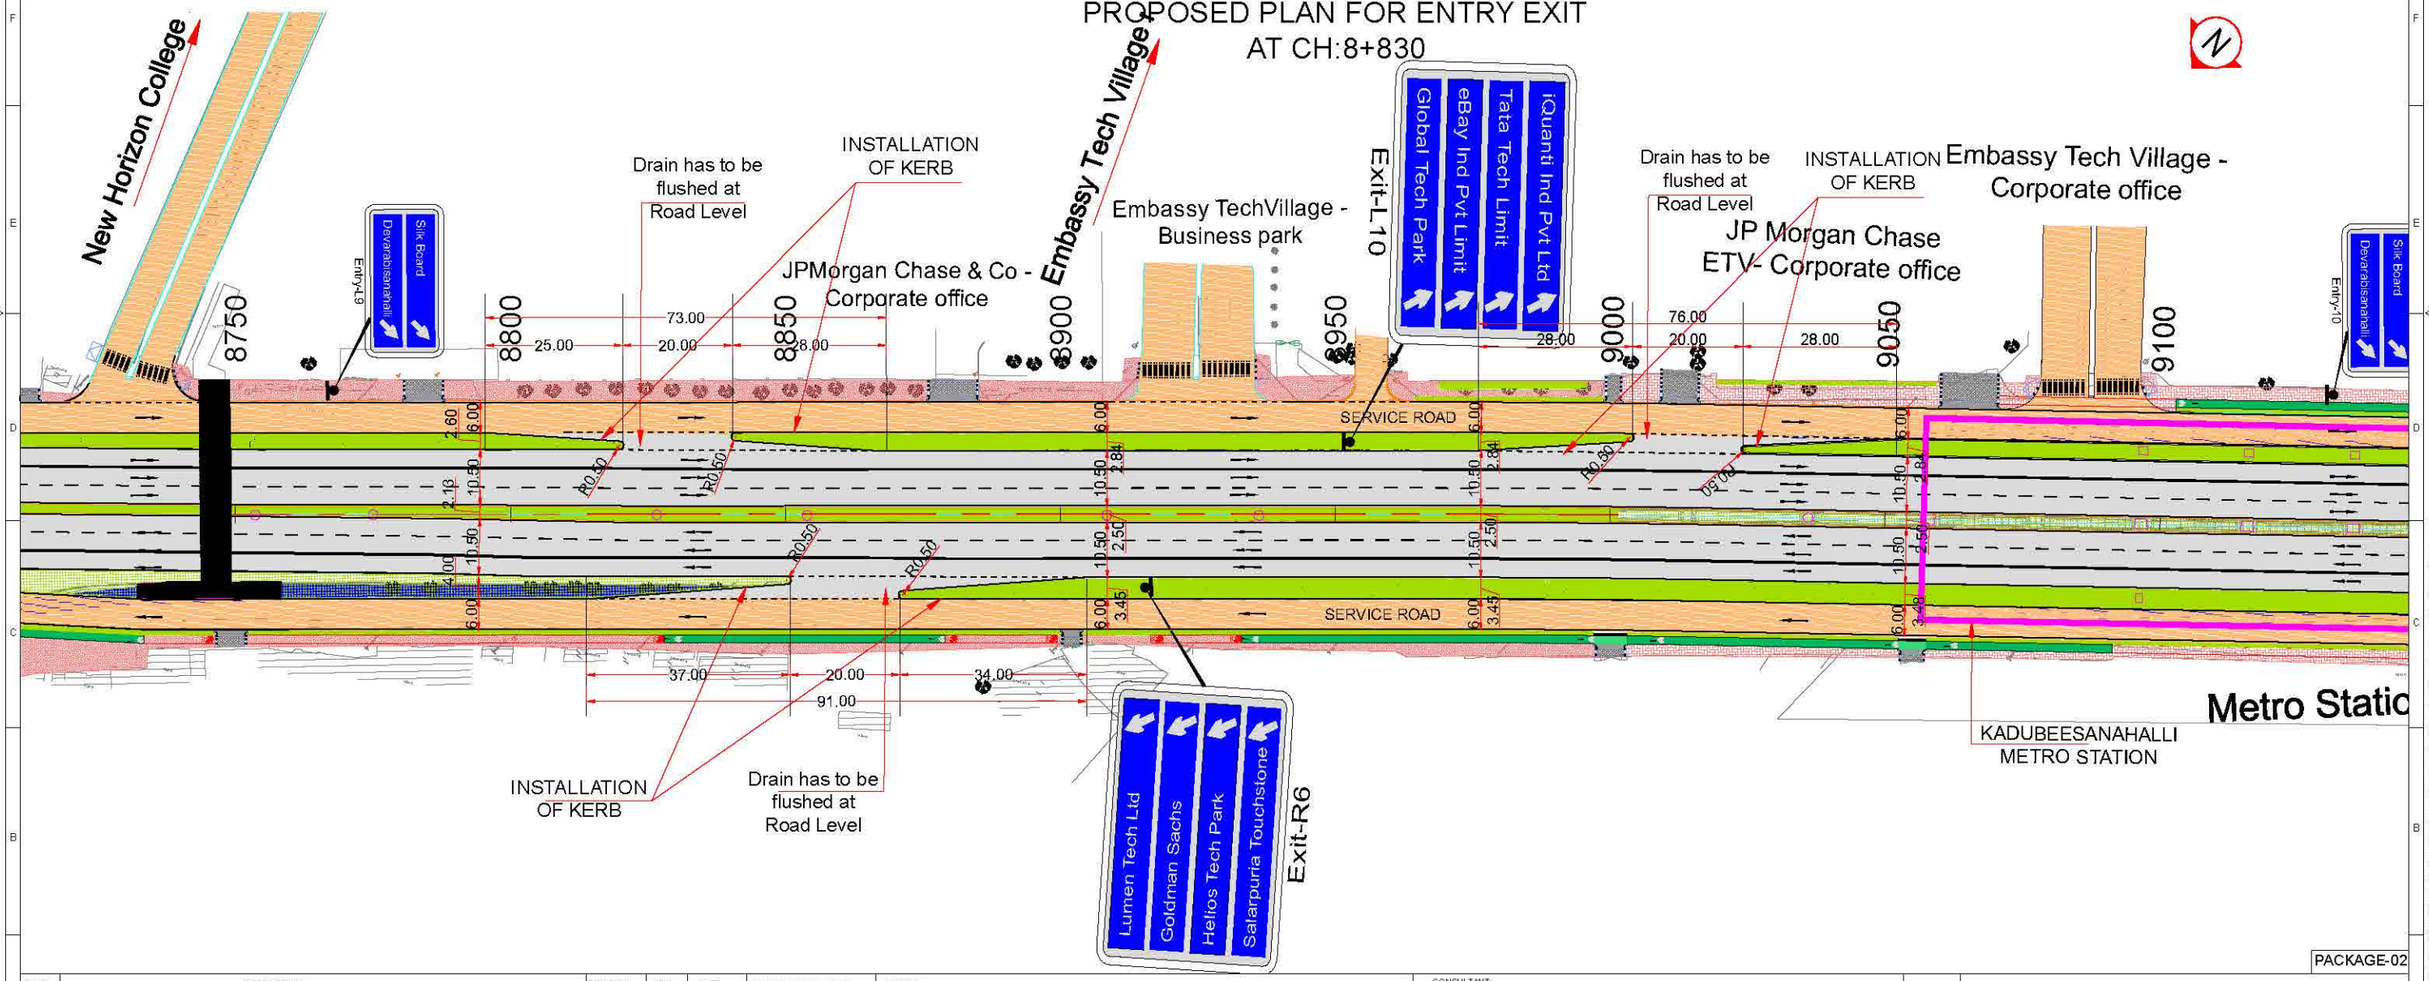

PACKAGE-02

SI NO.	DESCRIPTION	REVISION.	BY	DATE

RELEASED FOR
- ☐ Draft Detailed Project Report
- ▨ Detailed Project Report
- ☐ TENDER

CLIENT:

Bengaluru Smart Infrastructure Limited
Office of the Project Engineer-1, B-Smile,
Room No.108, 1st Floor, Annexe-2 Building,
N.R.Square, BBMP Bengaluru-560002

CONSULTANT:

Infra Support
Your Complete Engineering Partner

INFRA SUPPORT ENGINEERING CONSULTANTS PVT. LTD.
An ISO 9001-2015 Certified Company
Infra House, #456/11/1, Hennur Bande,
Hennur Bagalur Main Road, Kalyan Nagar,
Bangalore - 560 043.
Phone: +91 91 48192837
Email: info@infrasupport.in www.infrasupport.in

PROJECT:	Development of Outer Ring Road to International Standards including Main Carriageway and Service Roads in Bangalore City
TITLE:	Entry / Exit Plan
DATE: Feb - 2026	DRG. NO.: IS \ 2513 \ HIG \ PL - 16
SHEET	16 of 19

Drawing is A2 size Printed on A3 size

KR PURAM

IBLUR

EXISTING PLAN FOR ENTRY EXIT AT CH:9+200

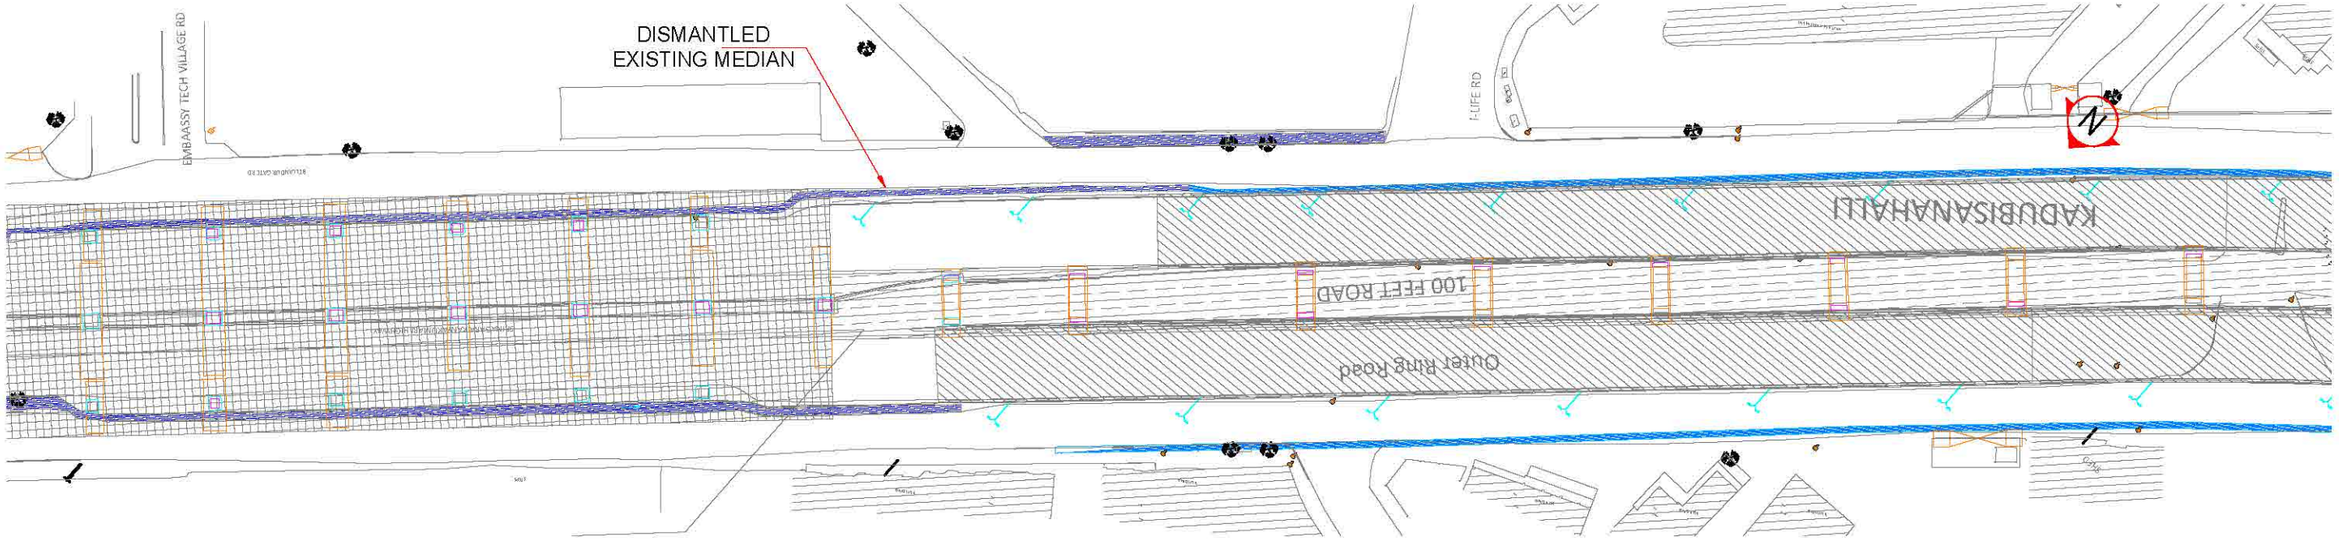

PROPOSED PLAN FOR ENTRY EXIT AT CH:9+200

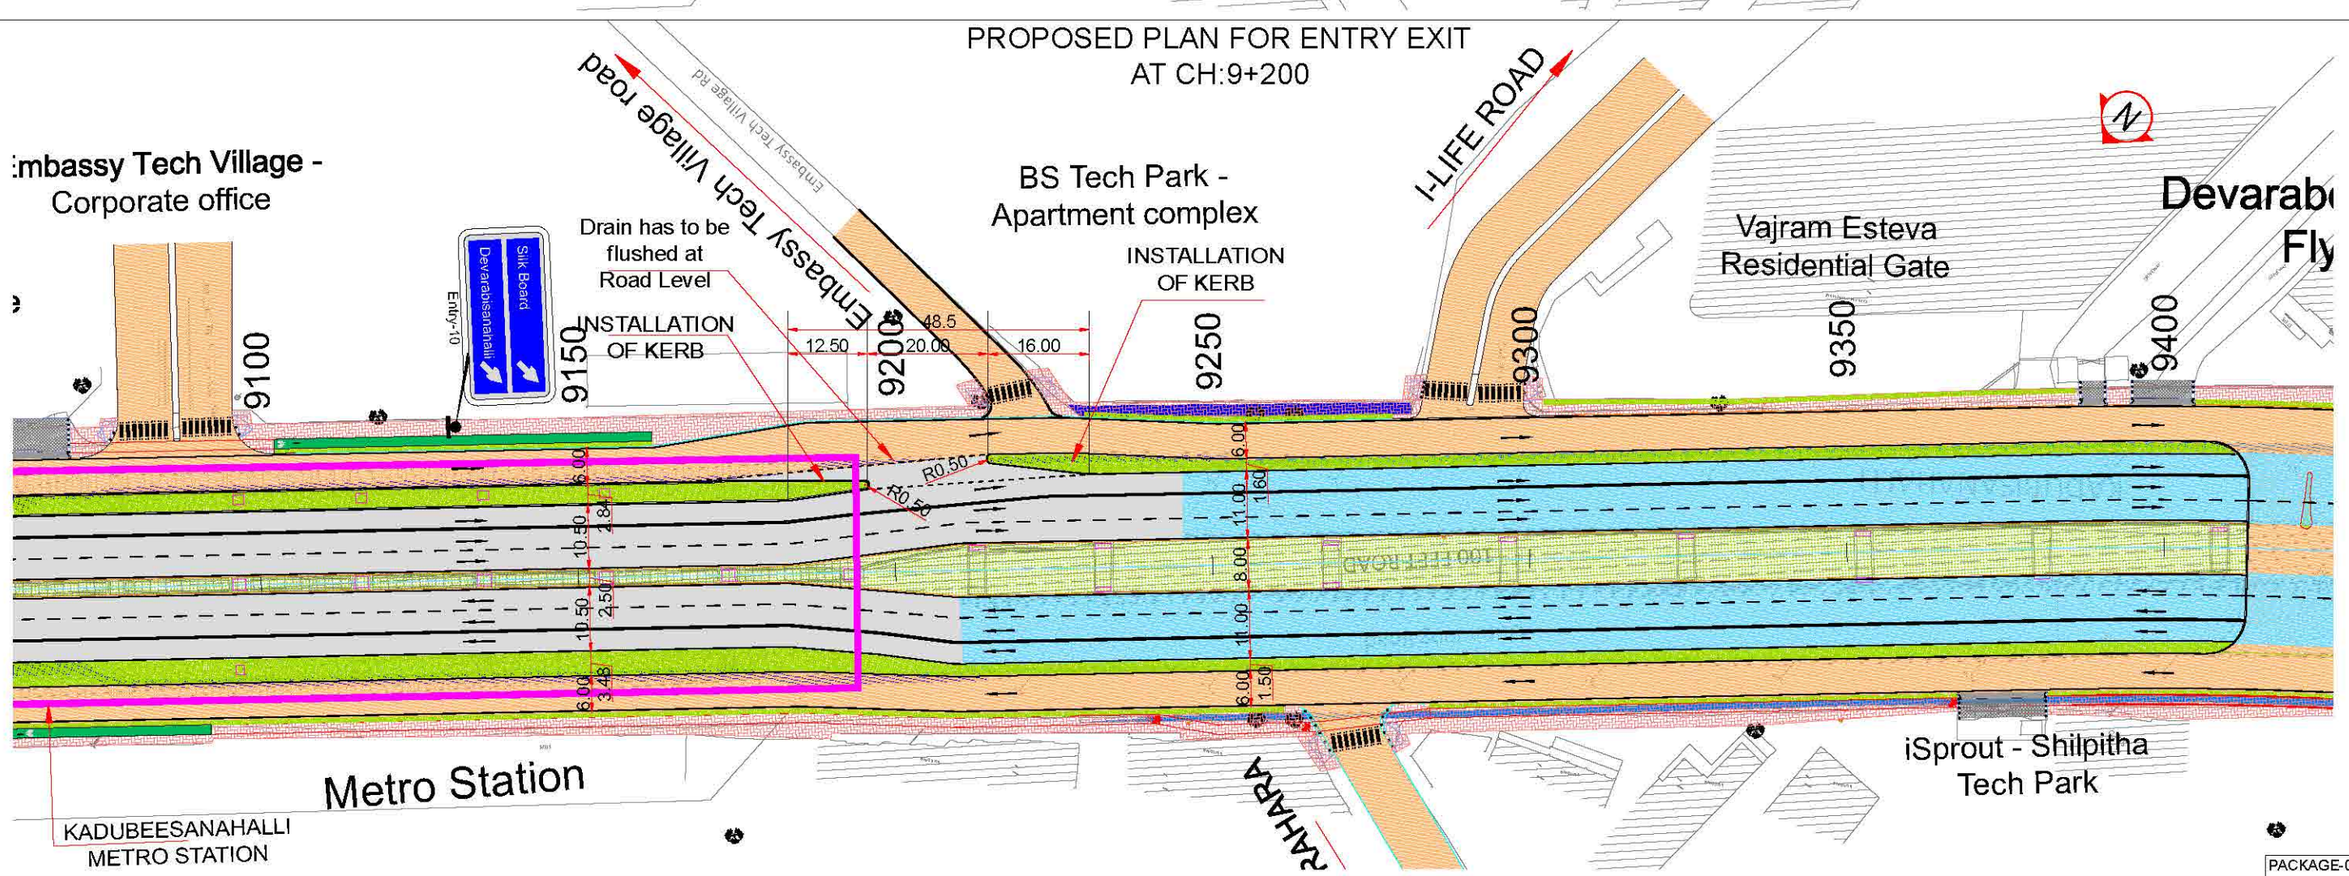

PACKAGE-02

SI NO.	DESCRIPTION	REVISION.	BY	DATE

RELEASED FOR
- ☐ Draft Detailed Project Report
- ▩ Detailed Project Report
- ☐ TENDER

CLIENT:

Bengaluru Smart Infrastructure Limited
Office of the Project Engineer-1, B-Smile,
Room No.108, 1st Floor, Annexe-2 Building,
N.R.Square, BBMP Bengaluru-560002

CONSULTANT:

Infra Support
Your Complete Engineering Partner

INFRA SUPPORT ENGINEERING CONSULTANTS PVT. LTD.
An ISO 9001-2015 Certified Company
Infra House, #456/11/1, Hennur Bande,
Hennur Bagalur Main Road, Kalyan Nagar,
Bangalore - 560 043.
Phone: +91 91 48192837
Email: info@infrasupport.in www.infrasupport.in

PROJECT:	Development of Outer Ring Road to International Standards including Main Carriageway and Service Roads in Bangalore City
TITLE:	Entry / Exit Plan
DATE: Feb - 2026	DRG. NO.: IS \ 2513 \ HIG \ PL - 17
SHEET	17 of 19

Drawing is A2 size Printed on A3 size

KR PURAM

IBLUR

EXISTING PLAN FOR ENTRY EXIT AT CH:9+900

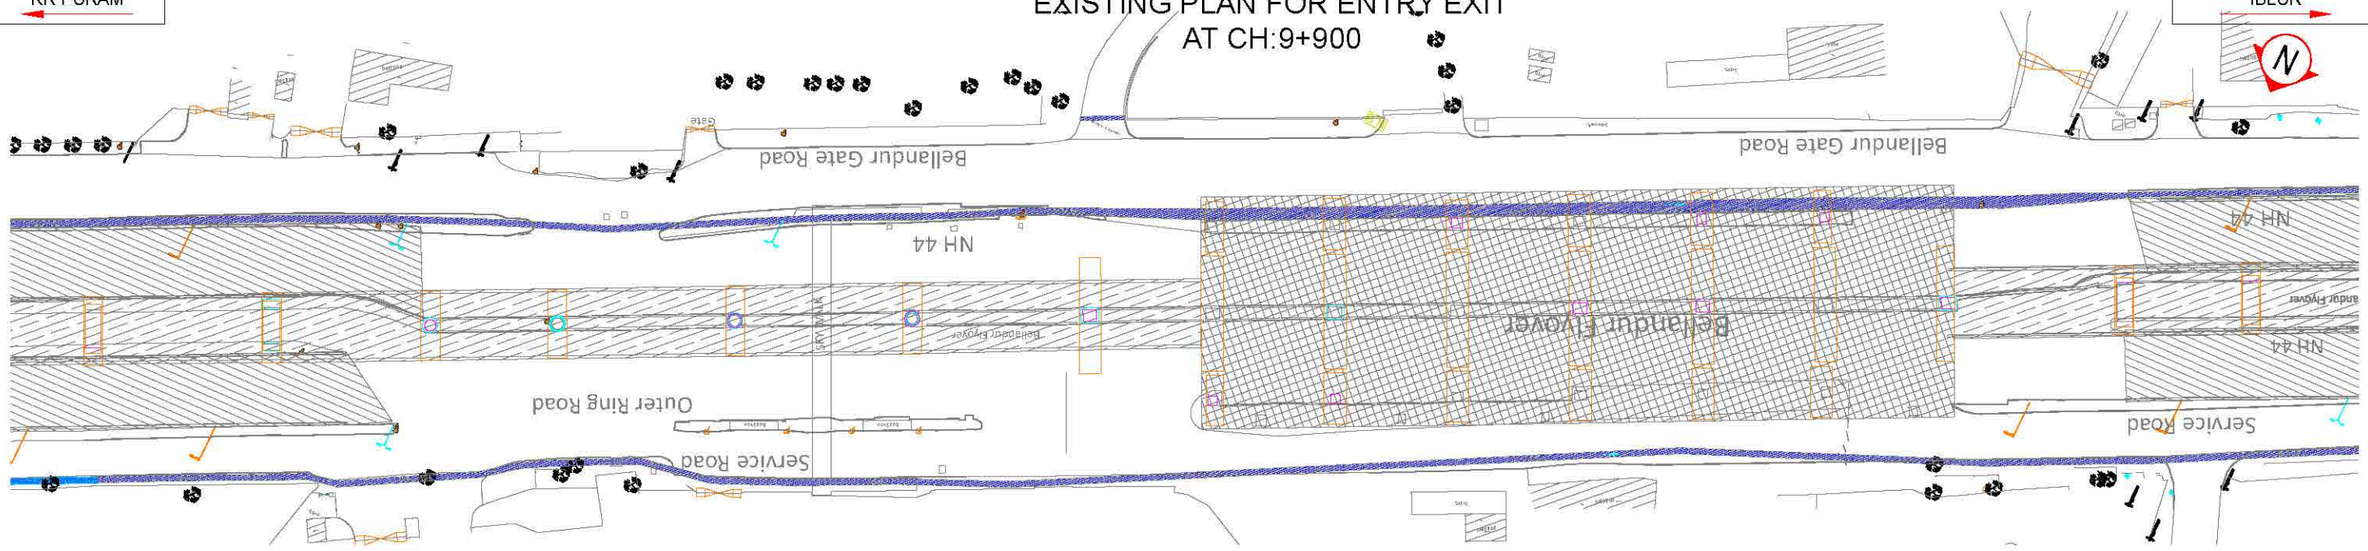

PROPOSED PLAN FOR ENTRY EXIT AT CH:9+900

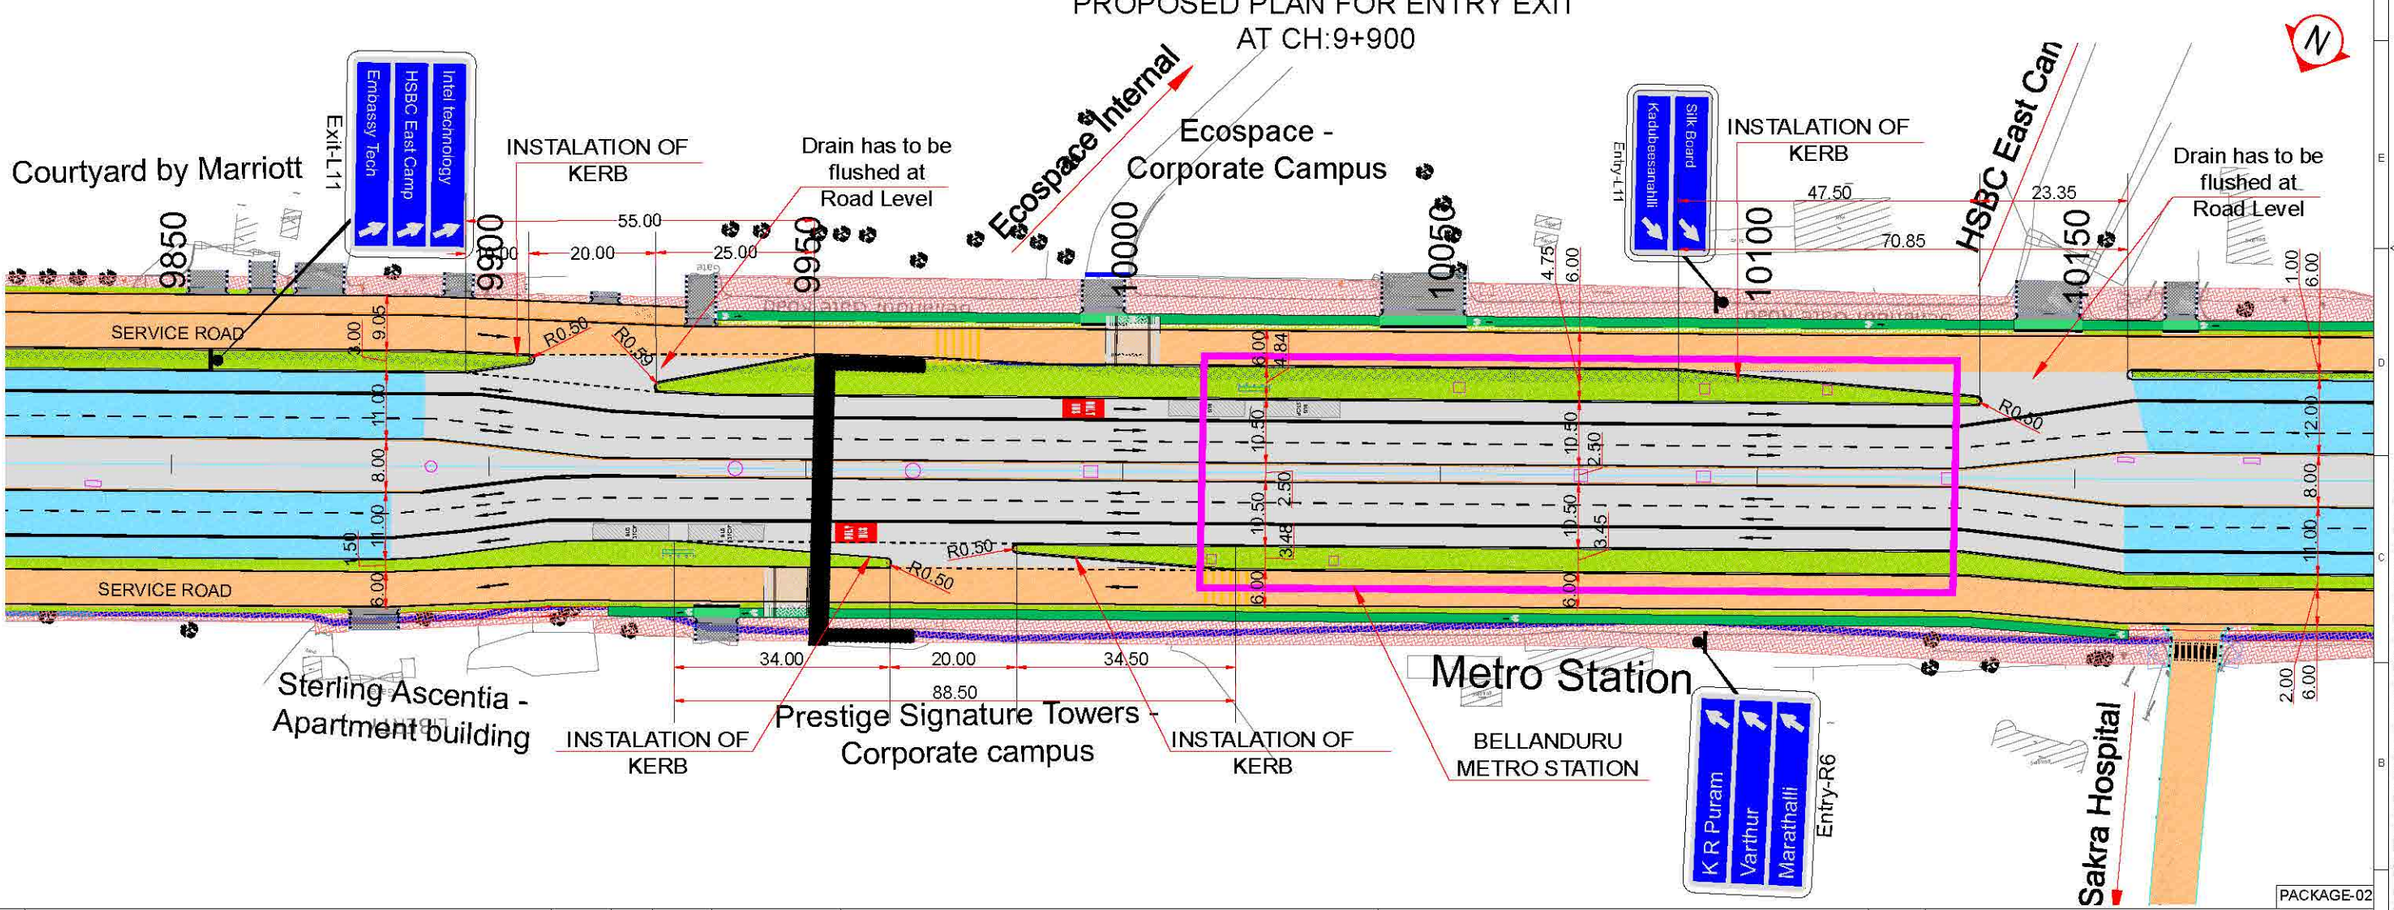

PACKAGE-02

SI NO.	DESCRIPTION	REVISION.	BY.	DATE

RELEASED FOR

- ☐ Draft Detailed Project Report
- ▨ Detailed Project Report
- ☐ TENDER

CLIENT:

Bengaluru Smart Infrastructure Limited
Office of the Project Engineer-1, B-Smile,
Room No.108, 1st Floor, Annexe-2 Building,
N.R.Square, BBMP Bengaluru-560002

CONSULTANT:

Infra Support
Your Complete Engineering Partner

INFRA SUPPORT ENGINEERING CONSULTANTS PVT. LTD.
An ISO 9001-2015 Certified Company
Infra House, #456/11/1, Hennur Bande,
Hennur Bagalur Main Road, Kalyan Nagar,
Bangalore - 560 043.
Phone: +91 91 48192837
Email: info@infrasupport.in www.infrasupport.in

PROJECT:	Development of Outer Ring Road to International Standards including Main Carriageway and Service Roads in Bangalore City
TITLE:	Entry / Exit Plan
DATE : Feb - 2026	DRG. NO. : IS \ 2513 \ HIG \ PL - 18
SHEET	18 of 19

Drawing is A2 size Printed on A3 size

KR PURAM

IBLUR

EXISTING PLAN FOR ENTRY EXIT AT CH:10+840

DISMANTLED EXISTING MEDIAN

Bellandur Gate Road

NH 44

Service Road

PROPOSED PLAN FOR ENTRY EXIT AT CH:10+840

Exit-L12

Microsoft Corpo

Impetus Electr Pvt

Gigmo Soln Pvt Ltd

INSTALLATION OF KERB

77.50

30.00

20.00

27.50

10800

10850

10900

10950

11000

11050

11100

11150

Entry-L12

Silk Board

Kadubeesanahlli

Kristal Jade Apartment

SERVICE ROAD

SERVICE ROAD

R0.50

6.00

1.00

12.00

8.00

1.00

6.00

2.00

2.75

10.50

2.50

3.45

INSTALLATION OF KERB

Golden Residency - Apartment building

Cloudnine Hospital

IndiQube Lakeside - Coworking space

Exit-R5

Delight Learning

Soul Space Mall

We Work

PACKAGE-02

SI NO.	DESCRIPTION	REVISION.	BY	DATE

RELEASED FOR

- ☐ Draft Detailed Project Report
- ▨ Detailed Project Report
- ☐ TENDER

CLIENT:

Bengaluru Smart Infrastructure Limited
Office of the Project Engineer-1, B-Smile,
Room No.108, 1st Floor, Annexe-2 Building,
N.R.Square, BBMP Bengaluru-560002

CONSULTANT:

Infra Support
Your Complete Engineering Partner

INFRA SUPPORT ENGINEERING CONSULTANTS PVT. LTD.
An ISO 9001-2015 Certified Company
Infra House, #456/11/1, Hennur Bande,
Hennur Bagalur Main Road, Kalyan Nagar,
Bangalore - 560 043.
Phone: +91 91 48192837
Email: info@infrasupport.in www.infrasupport.in

PROJECT: Development of Outer Ring Road to International Standards including Main Carriageway and Service Roads in Bangalore City

TITLE: Entry / Exit Plan

DATE : Feb - 2026 | DRG. NO. : IS \ 2513 \ HIG \ PL - 19 | SHEET 19 of 19

Drawing is A2 size Printed on A3 size